PLAN	SURVEYED	BY	DATE
	PLOTTED		
NOTE BOOK	CHECKED AUTHORITY		
NO.	R.O.W. CHECKED		
	CADD FILE NAME		

PROFILE	SURVEYED	BY	DATE
	PLOTTED		
NOTE BOOK	CHECKED		
NO.	REVISED		
	STRUCTURE NO(S).	CHKD	

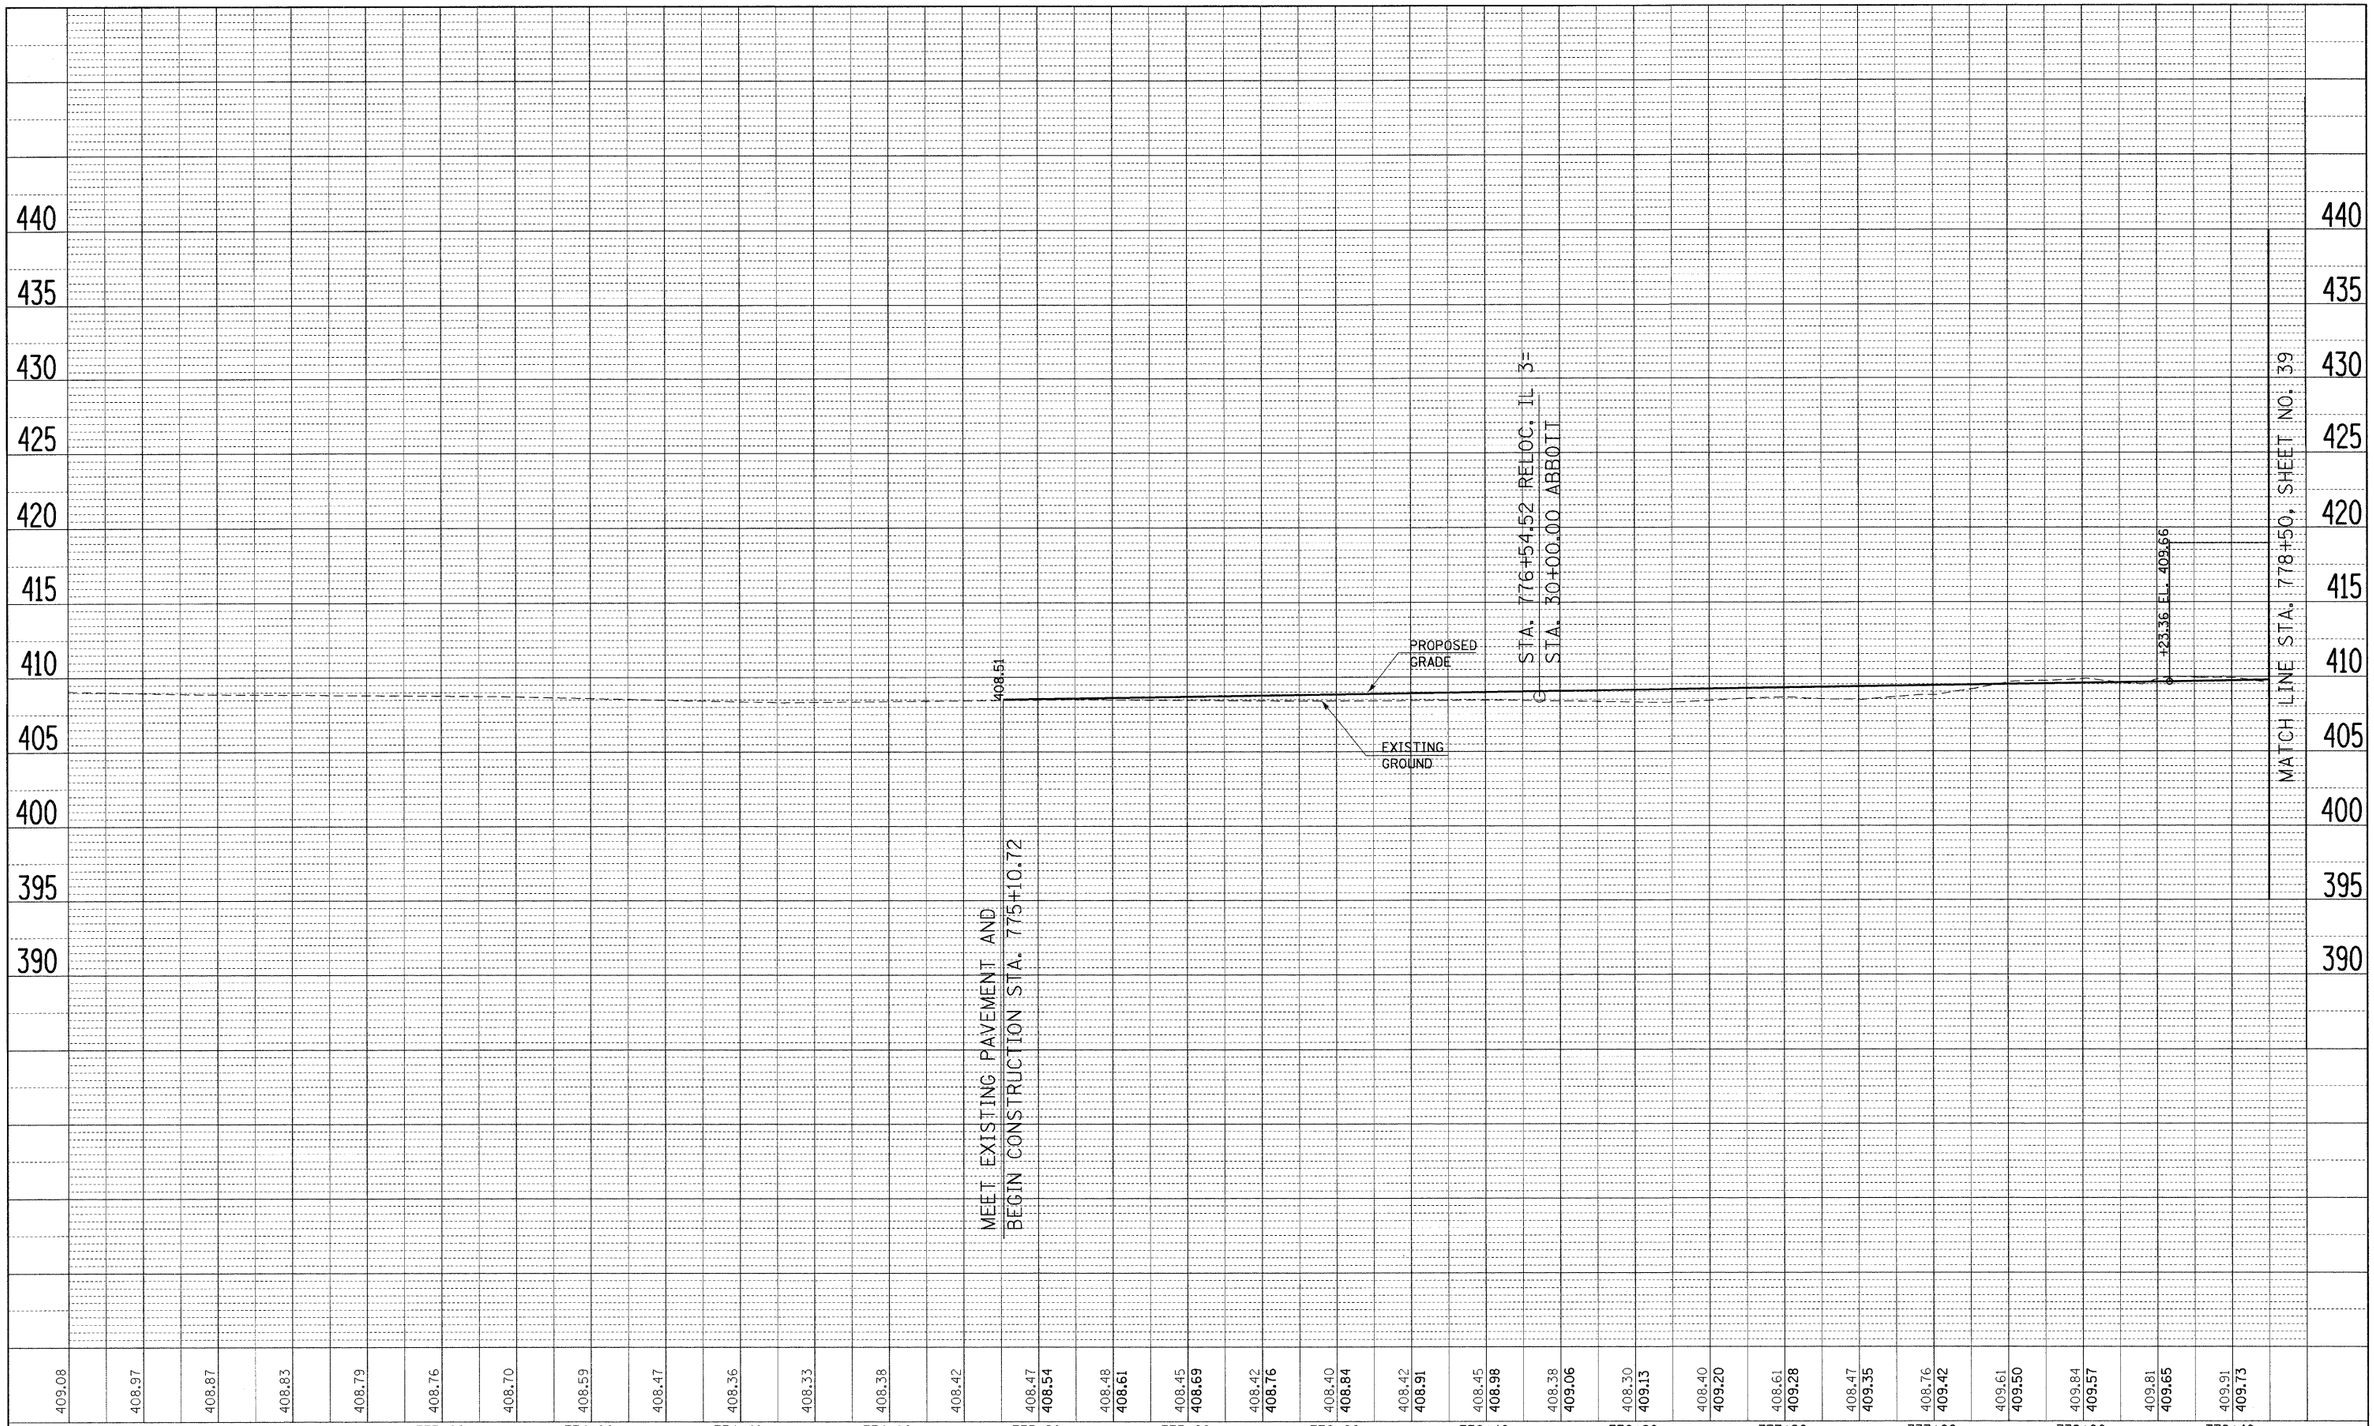

FILE NAME = r3npr101_new.dgn	USER NAME weaverlg	DESIGNED - L. WEAVER	REVISED -
		DRAWN - L. WEAVER	REVISED -
	PLOT SCALE = $SCALE$	CHECKED - A. FREY	REVISED -
	PLOT DATE = 02/02/2009	DATE - 02/06/2009	REVISED -

STATE OF ILLINOIS
DEPARTMENT OF TRANSPORTATION

PROFILE – RELOC. IL RTE. 3

SCALE: | SHEET NO. 2 OF 19 SHEETS | STA. 775+10 | TO STA. 778+50

F.A. RTE.	SECTION	COUNTY	TOTAL SHEETS	SHEET NO.
788	520-2-2	MADISON	173	37
		CONTRACT NO. 76633		
FED. ROAD DIST. NO.	ILLINOIS	FED. AID PROJECT		