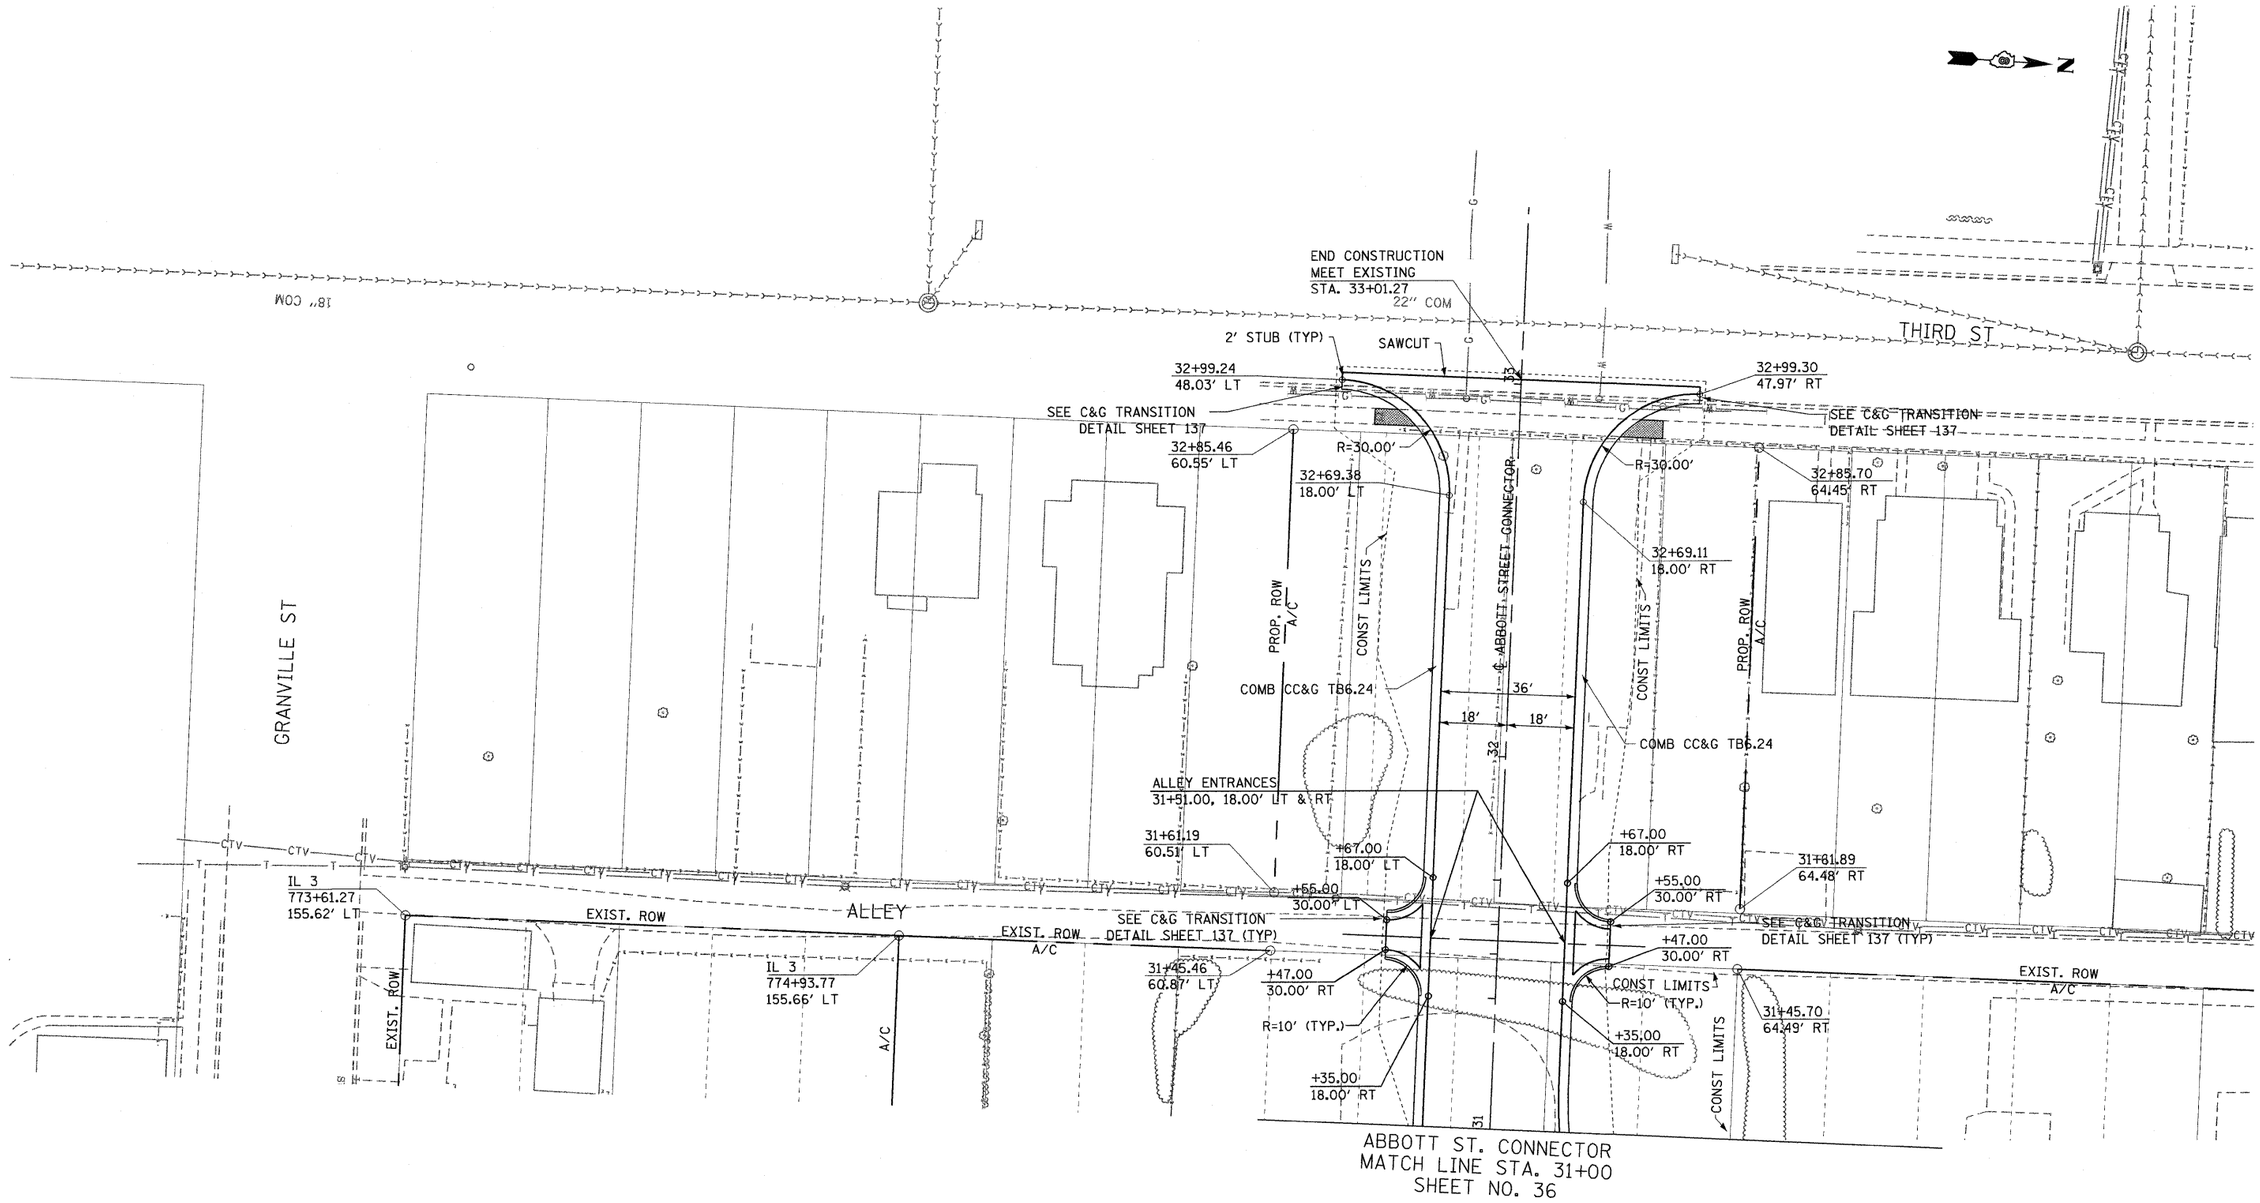

GENERAL PLAN NOTE:

1) PROJECT ALIGNMENT WAS CHANGED FROM WHAT IS SHOWN ON THE PLAT OF HIGHWAYS. RIGHT-OF-WAY STATION AND OFFSET CALLOUTS ON THE PLAN SHEETS MAY NOT MATCH THOSE SHOWN ON THE PLAT OF HIGHWAYS.

2) SEE SHEET 137 FOR C&G TRANSITION DETAIL ON ALLEY

20 0 20 40 60 80 100
SCALE IN FEET

FILE NAME = r3nppabbott_new.dgn	USER NAME = weaverlg	DESIGNED - L. WEAVER	REVISED -	STATE OF ILLINOIS DEPARTMENT OF TRANSPORTATION	ABBOTT ST. CONNECTOR PLAN – STA. 31+00 to STA. 33+01.24	F.A. RTE. 788	SECTION 520-2-2	COUNTY MADISON	TOTAL SHEETS 173	SHEET NO. 45
		DRAWN - L. WEAVER	REVISED -					CONTRACT NO. 76633		
	PLOT SCALE = $SCALE$	CHECKED - A. FREY	REVISED -							
	PLOT DATE = 02/02/2009	DATE - 02/06/2009	REVISED -		SCALE: SHEET NO. 10 OF 19 SHEETS STA. 31+00 TO STA. 33+01	FED. ROAD DIST. NO.	ILLINOIS	FED. AID PROJECT		