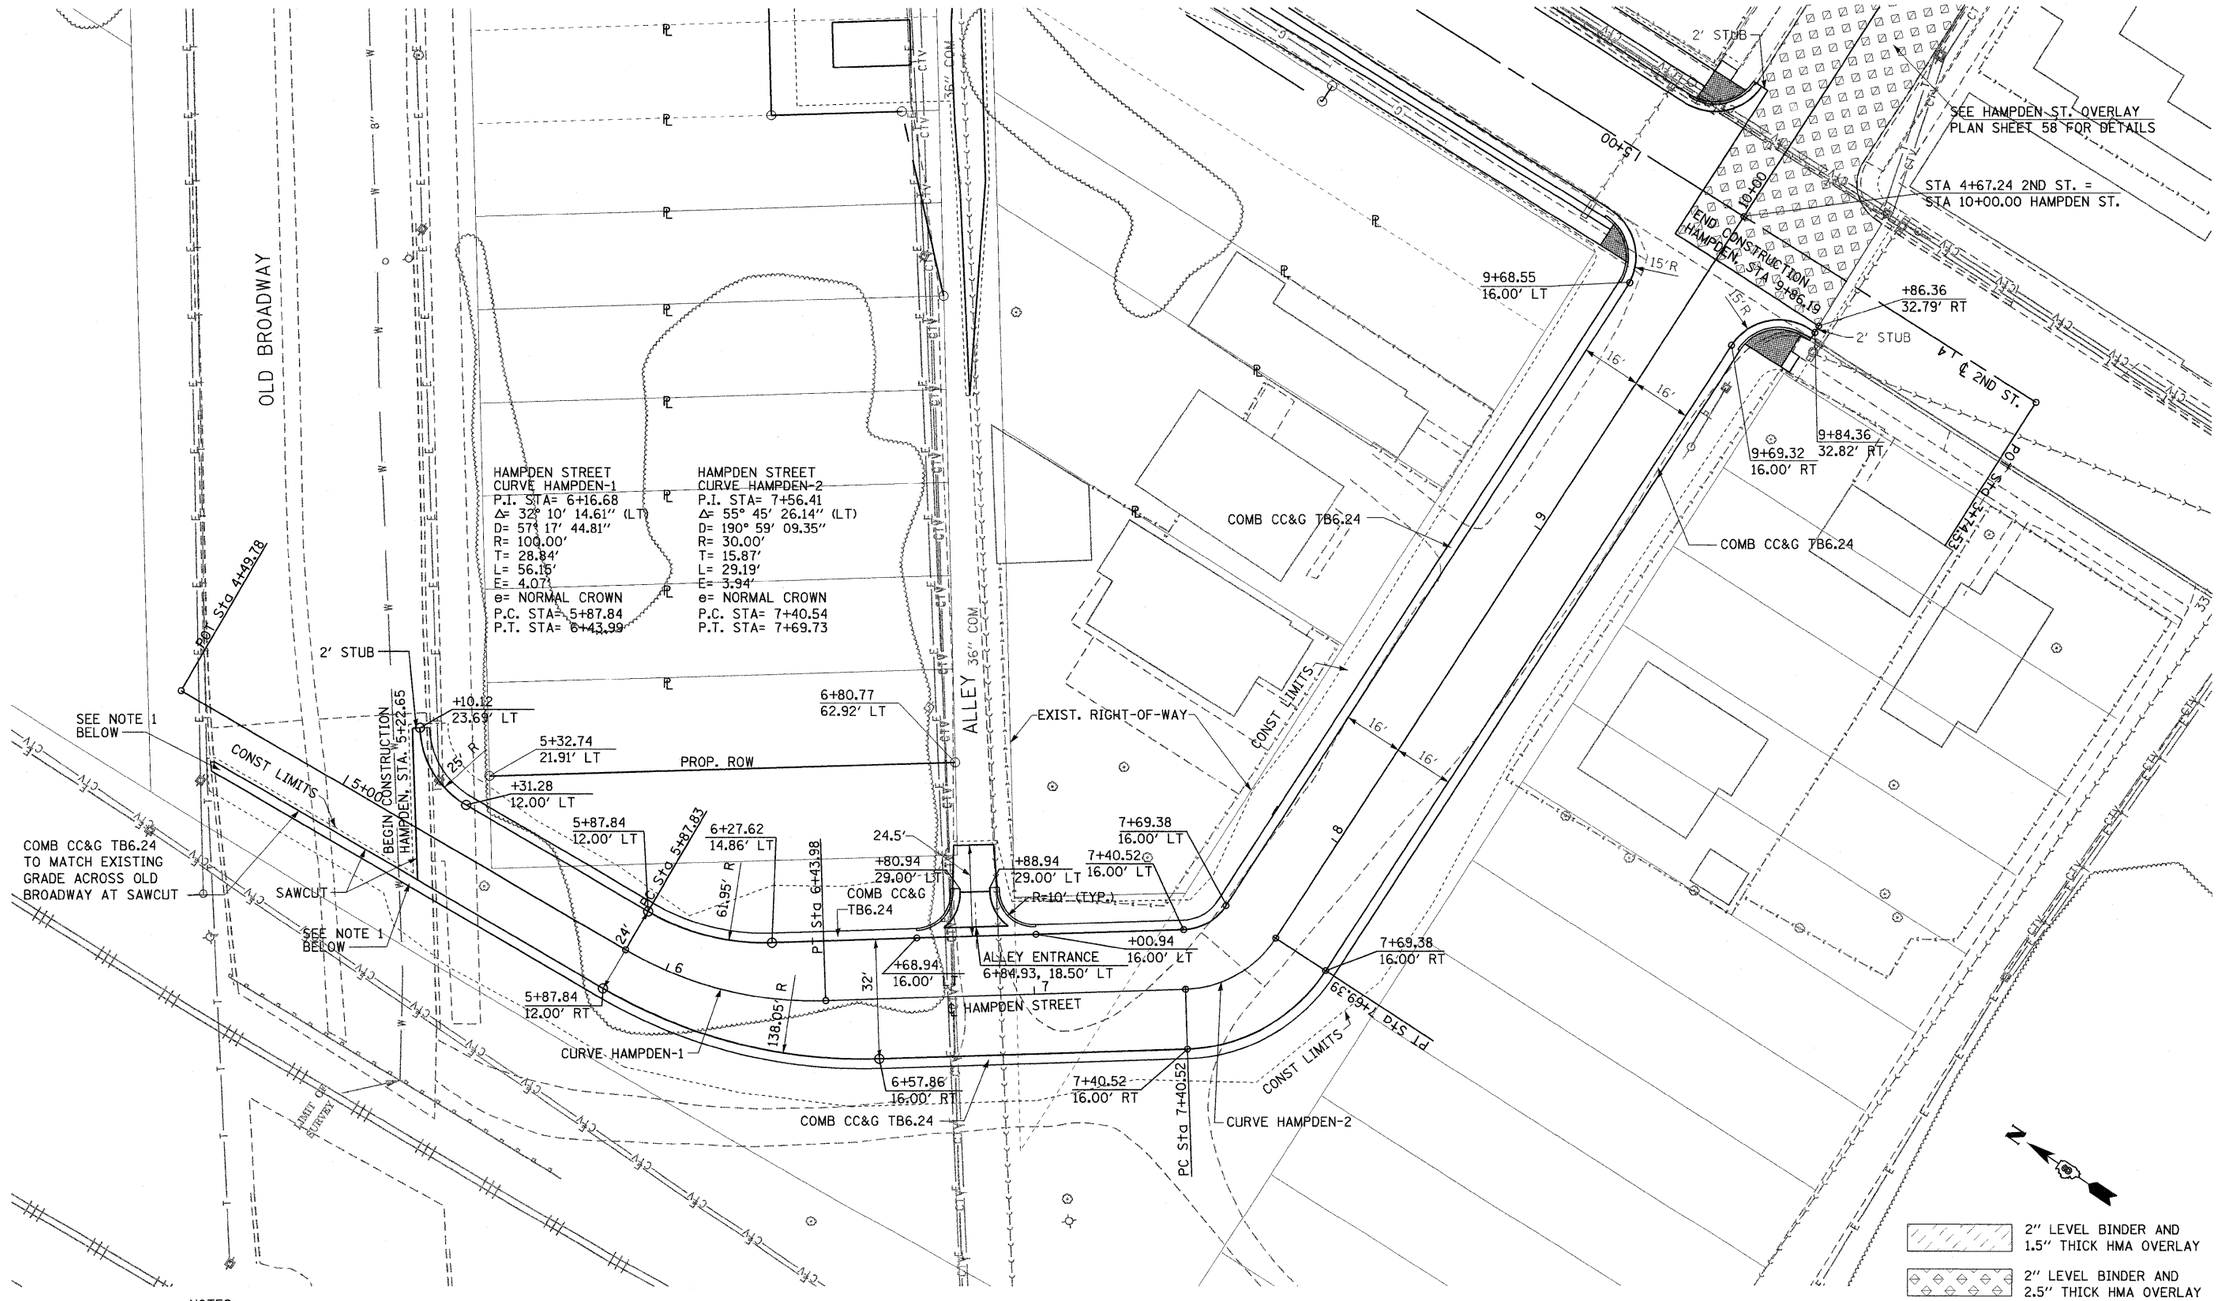

NOTES:

1. CREATE 2' OPENING IN CURB TO PROVIDE DRAINAGE FROM SOUTHWEST TO NORTHEAST. OPENING ELEVATIONS SHALL MATCH EXISTING GUTTER ELEVATIONS.
2. SEE GENERAL PLAN NOTE ON SHEET 44.

FILE NAME = c:\pp\hamp_new.dgn	USER NAME = weaverlg	DESIGNED - L. WEAVER	REVISED -
		DRAWN - L. WEAVER	REVISED -
	PLOT SCALE = $SCALE$	CHECKED - A. FREY	REVISED -
	PLOT DATE = 02/02/2009	DATE - 02/06/2009	REVISED -

STATE OF ILLINOIS
DEPARTMENT OF TRANSPORTATION

HAMPDEN STREET PLAN
STA. 5+22.65 TO STA. 9+86.19

SCALE: | SHEET NO. 18 OF 19 SHEETS | STA. 5+23 | TO STA. 9+86

F.A. RTE.	SECTION	COUNTY	TOTAL SHEETS	SHEET NO.
788	520-2-2	MADISON	173	53
		CONTRACT NO. 76633		
FED. ROAD DIST. NO.	ILLINOIS	FED. AID PROJECT		