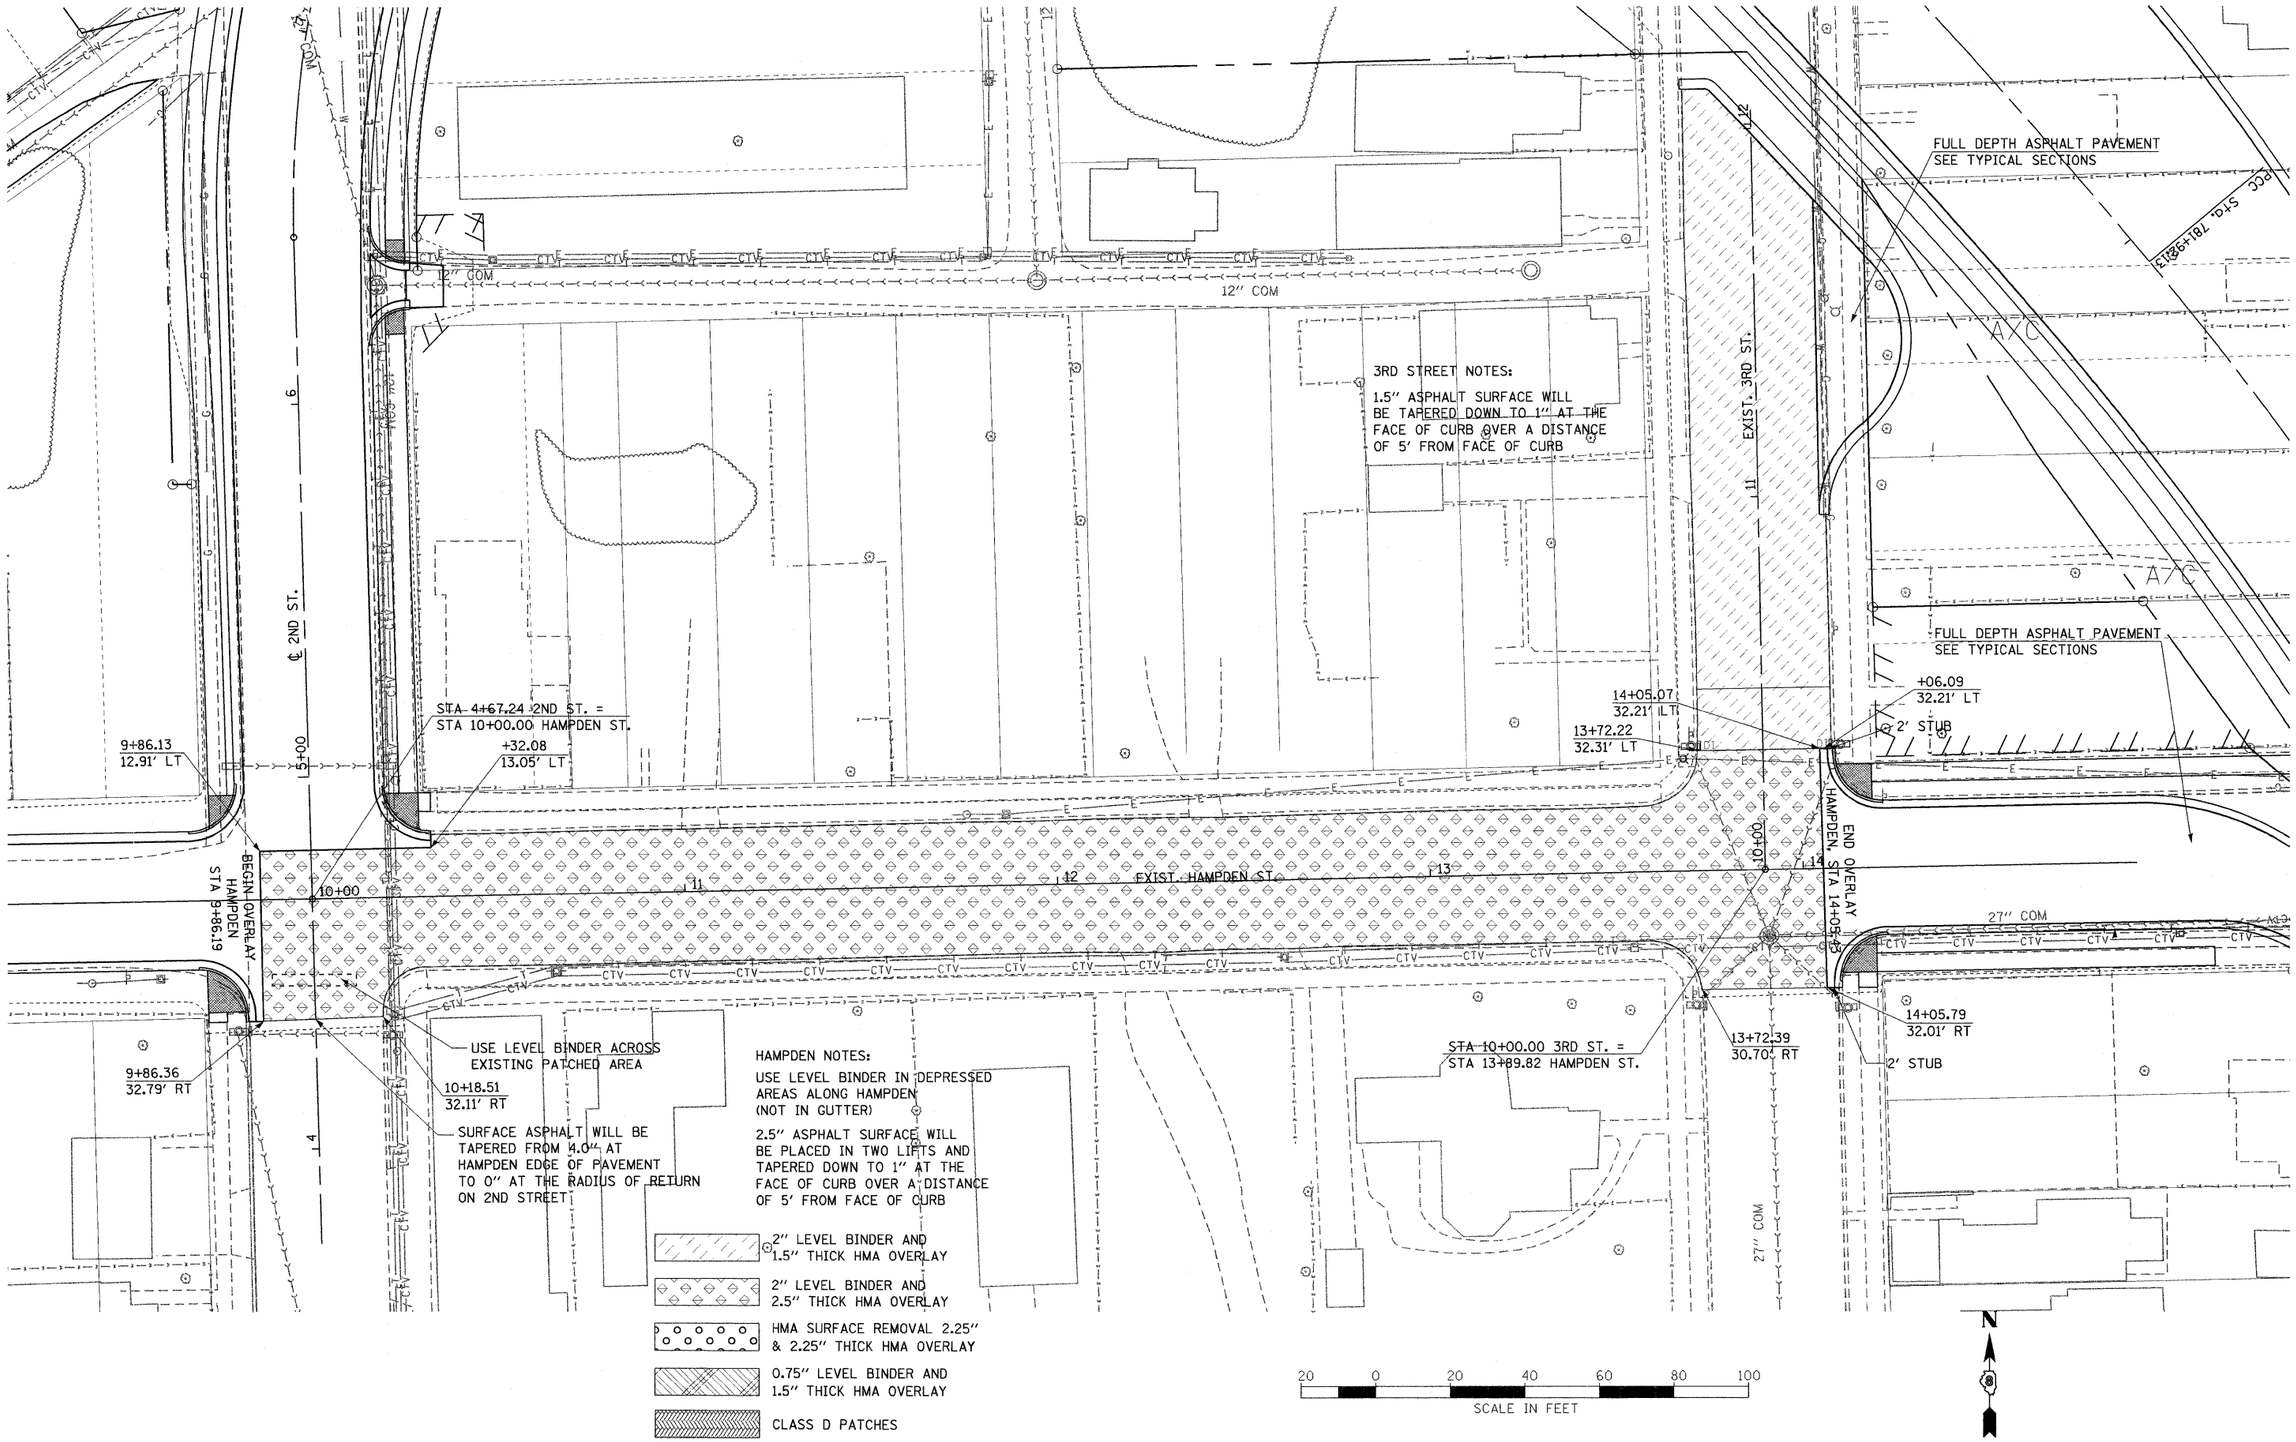

FILE NAME = r3nphamp2_patching_new.dgn	USER NAME = weaverlg	DESIGNED - L. WEAVER	REVISED -	**STATE OF ILLINOIS DEPARTMENT OF TRANSPORTATION**	**HAMPDEN ST. AND 3RD ST. PATCHING & OVERLAY DETAIL**
		DRAWN - L. WEAVER	REVISED -		
	PLOT SCALE = $SCALE$	CHECKED - A. FREY	REVISED -		SCALE: SHEET NO. 4 OF 4 SHEETS STA. TO STA.
	PLOT DATE = 02/02/2009	DATE - 02/06/2009	REVISED -		

F.A. RTE.	SECTION	COUNTY	TOTAL SHEETS	SHEET NO.
788	520-2-2	MADISON	173	58
		CONTRACT NO. 76633		
FED. ROAD DIST. NO.	ILLINOIS	FED. AID PROJECT		