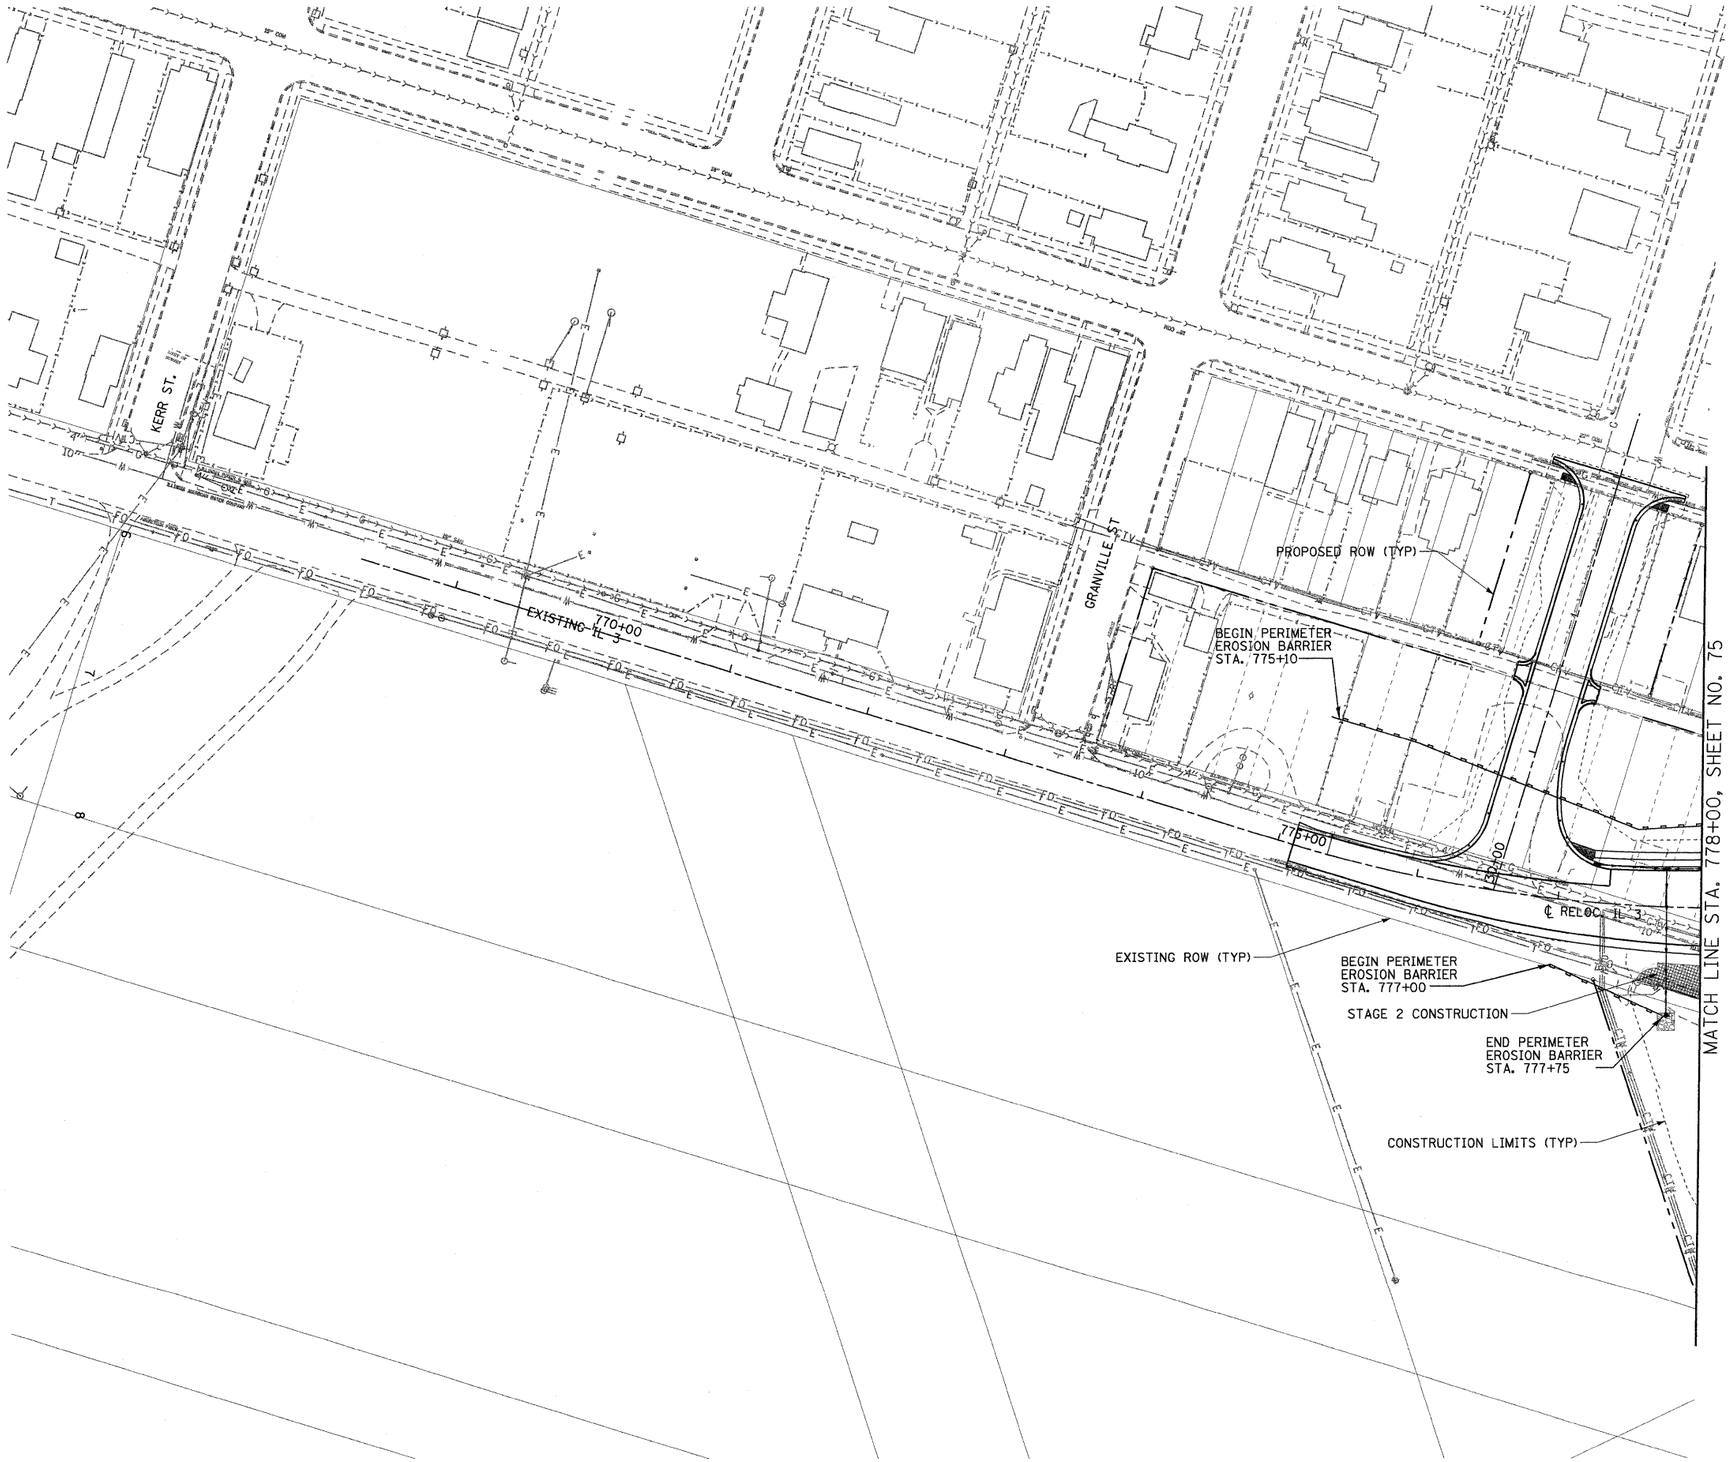

NOTES:

1. TEMPORARY SEEDING QUANTITIES INCLUDE FOUR (4) TIMES ONE TOTAL COVER APPLICATION (ENTIRE CONSTRUCTION LIMITS) TYPE 1 MULCH SHALL BE USED ON ALL TEMPORARY SEEDING.
2. CLASS 2A SEEDING QUANTITIES INCLUDE ALL NON-PAVEMENT CONSTRUCTION AREAS EXCEPT THE FOLLOWING:
   A) DETENTION BASIN (CLASS 4B)
   B) 3:1 SIDE SLOPES FOR RIGHT SIDE OF RELOC. IL 3 (STA 775+10 TO 777+00) AND RELOC. IL 3 (STA. 790+50 TO 792+15). (CLASS 3)
3. ALL AREAS THAT ARE 3:1 OR STEEPER SHOULD BE SEEDED AND FERTILIZED USING A HYDRAULIC SEEDER.
4. EROSION CONTROL BLANKET SHALL BE USED OVER ALL PERMANENT SEEDING.

LEGEND

- SEEDING CLASS 2
- SEEDING CLASS 3
- SEEDING CLASS 4
- RIPRAP
- PERIMETER EROSION BARRIER- SILT FILTER FENCE OR OTHER AS APPROVED BY THE ENGINEER
- INLET AND PIPE PROTECTION- STRAW BALES, FILTER FABRIC, AGGREGATES, ROLLED EXCELSIOR

50 0 50 100 150 200 250
SCALE IN FEET

FILE NAME = r3nswpp_stage2_01new.dgn	USER NAME = weaverlg	DESIGNED - A. PENICK	REVISED -	STATE OF ILLINOIS DEPARTMENT OF TRANSPORTATION	EROSION AND SEDIMENT CONTROL PLAN (CONSTRUCTION STAGE 2)	F.A. RTE.	SECTION	COUNTY	TOTAL SHEETS	SHEET NO.
		DRAWN - A. PENICK	REVISED -			788	520-2-2	MADISON	173	74
	PLOT SCALE = $SCALE$	CHECKED - A. FREY	REVISED -					CONTRACT NO. 76633		
	PLOT DATE = 02/02/2009	DATE - 02/06/2009	REVISED -		SCALE: SHEET NO. 4 OF 9 SHEETS STA. TO STA.	FED. ROAD DIST. NO.	ILLINOIS	FED. AID PROJECT		