PART OF BLOCK 15 IN KERR ADDITION TO VENICE, SECTION 35, T3N, R10W, MADISON COUNTY, ILLINOIS

PARCEL NO.	OWNER	TOTAL HOLDING	R.O.W. REQUIRED	PREVIOUSLY DEDICATED	REMAINDER	PERMANENT TAX NUMBER	PROPERTY ACQUIRED BY
8015015	HAROLD SWINK TITLE REPORT NO. MA-1992	0.2675 AC 11,654 SF	0.2675 AC 11,654 SF	N/A	0.0000 AC	21-2-19-35-11-201-018	03-ED-13
8015016	ALICE MILLENDER TITLE REPORT NO. MA-1991	0.1068 AC 4,653 SF	0.1068 AC 4,653 SF	N/A	0.0000 AC	21-2-19-35-11-201-019	BK. 4505 PG. 4685
8015017	CLIFTON WALKER TITLE REPORT NO. MA-1989	0.1424 AC 6,204 SF	0.1424 AC 6,204 SF	N/A	0.0000 AC	21-2-19-35-11-201-020	2005R01324
8015018	ALBERT F. PACE AND ALFRED O. PACE TITLE REPORT NO. MA-1988	0.1424 AC 6,204 SF	0.1424 AC 6,204 SF	N/A	0.0000 AC	21-2-19-35-11-201-021	BK. 4522 PG. 4073
8015019	NEW SHINING LIGHT MISSIONARY BAPTIST CHURCH TITLE REPORT NO. MA-1985	0.0712 AC 3,102 SF	0.0712 AC 3,102 SF	N/A	0.0000 AC	21-2-19-35-11-201-022	BK. 4524 PG. 0603
8015020	LEONA VOLOSKI, THOMAS VOLOSKI AND JEROLD VOLOSKI TITLE REPORT NO. MA-1978 THRU MA-1982	0.4057 AC 17,672 SF	0.4057 AC 17,672 SF	N/A	0.0000 AC	21-2-19-35-11-201-023 THRU 21-2-19-35-11-201-027	BK. 4522 PG. 4076

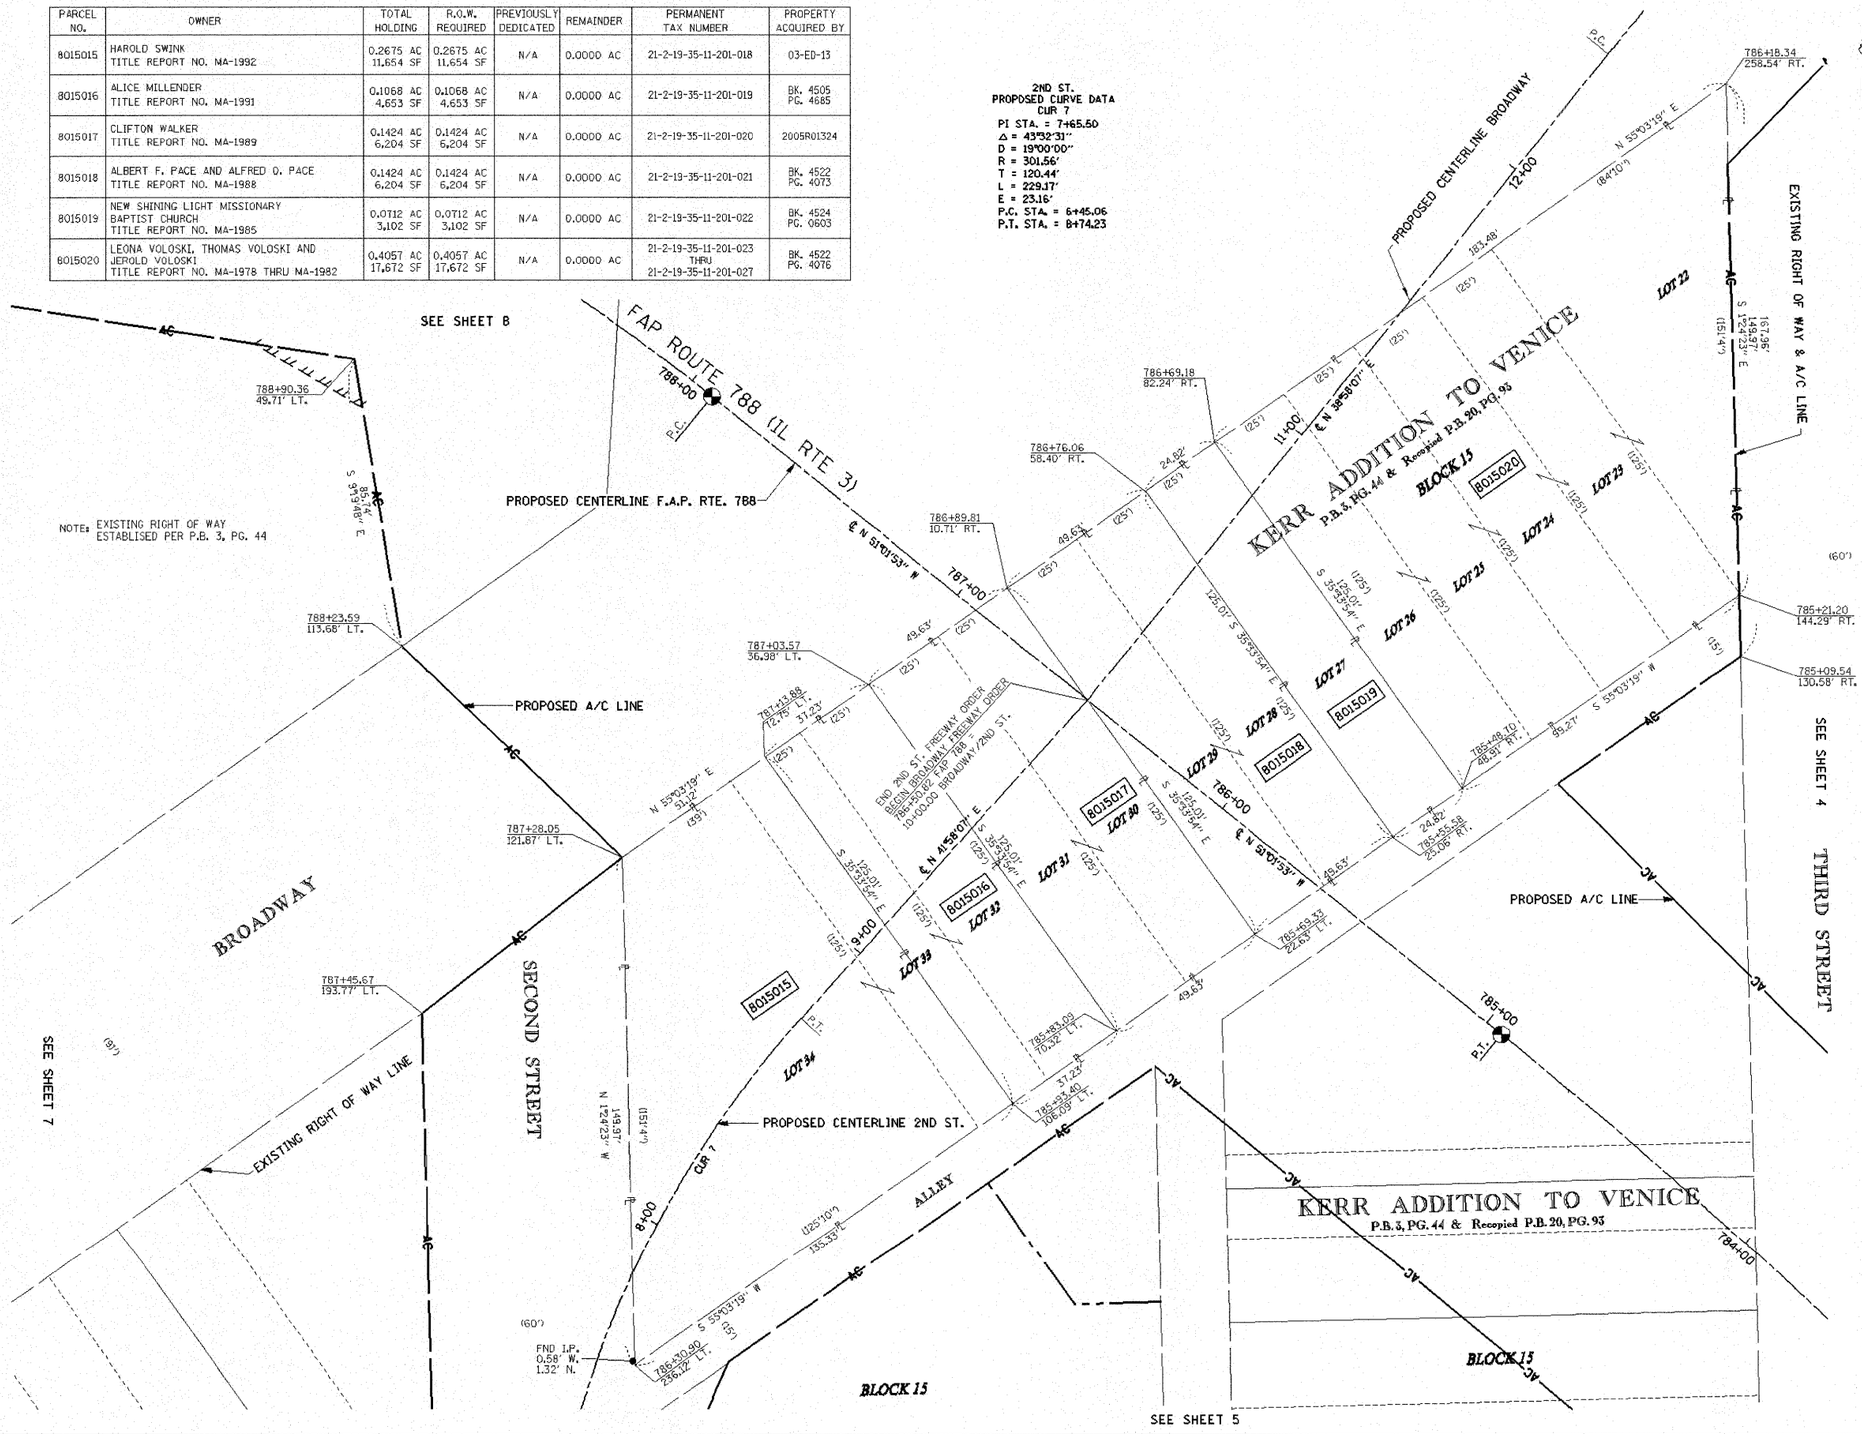

LEGEND

- SECTION CORNER
- QUARTER SECTION CORNER
- AC — ACCESS CONTROL LINE
- EXISTING CENTERLINE
- EXISTING RIGHT OF WAY LINE
- EXISTING EASEMENT LINE
- PROPOSED CENTERLINE
- PROPOSED RIGHT OF WAY LINE
- PROPOSED TEMPORARY EASEMENT LINE
- PROPOSED PERMANENT EASEMENT LINE
- SECTION LINE
- QUARTER SECTION LINE
- QUARTER QUARTER SECTION LINE
- PROPERTY (DEED) LINE
- APL — APPARENT PROPERTY LINE
- (123.45') RECORDED DIMENSION
- ● FOUND IRON PIPE OR IRON ROD
- ○ SET 5/8 INCH IRON ROD
- PERMANENT SURVEY MONUMENT, I.D.O.T. STD. 2135 (TO BE SET BY OTHERS)
- CUT CROSS FOUND OR SET
- SAME OWNERSHIP
- ⊠ FOUND R/W MONUMENT

■ STAKING OF PROPOSED RIGHT OF WAY. SET 5/8 INCH METAL ROD WITH DIVISION OF HIGHWAY SURVEY MARKER TO MONUMENT THE POSITION SHOWN. IDENTIFIED BY INSCRIPTION DATA AND SURVEYORS REGISTRATION NUMBER.

■M STAKING OF PROPOSED RIGHT OF WAY IN CULTIVATED AREAS. SET 5/8 INCH METAL ROD WITH DIVISION OF HIGHWAY SURVEY MARKER 20 INCHES BELOW GROUND SURFACE TO MONUMENT THE POSITION SHOWN. IDENTIFIED BY INSCRIPTION DATA AND SURVEYORS REGISTRATION NUMBER.

STATE OF ILLINOIS)
) SS
COUNTY OF LEE)

THIS IS TO CERTIFY THAT I, COVENTINE FIDIS, AN ILLINOIS PROFESSIONAL LAND SURVEYOR, HAVE SURVEYED THE PLAT OF HIGHWAYS SHOWN HEREON IN MADISON COUNTY, THAT THE SURVEY IS TRUE AND COMPLETE AS SHOWN TO THE BEST OF MY KNOWLEDGE AND BELIEF, THAT THE PLAT CORRECTLY REPRESENTS SAID SURVEY, THAT ALL MONUMENTS FOUND AND ESTABLISHED ARE OF PERMANENT QUALITY AND OCCUPY THE POSITIONS SHOWN THEREON AND THAT THE MONUMENTS ARE SUFFICIENT TO ENABLE THE SURVEY TO BE RETRACED. MADE FOR THE DEPARTMENT OF TRANSPORTATION.

DATED _____

_____
ILLINOIS PROFESSIONAL LAND SURVEYOR NO. 2159
COVENTINE FIDIS NY LICENSE EXPIRES 11/30/08

STATE OF ILLINOIS · COVENTINE FIDIS · 35-2159 · DIXON, ILL. · PROFESSIONAL LAND SURVEYOR

BEARINGS SHOWN HEREON ARE BASED ON THE MISSISSIPPI RIVER CROSSING (MRC) COORDINATE SYSTEM WHICH IS A MODIFIED UNIVERSAL TRANSVERSE MERCATOR (UTM) SYSTEM, ZONE 15 NORTH.

SEE SHEET 9 FOR COORDINATE LIST

AMERICAN
SURVEYING & ENGINEERING, P.C.
841 N. Galena Ave. Dixon, IL 61021
815-284-2581
ILLINOIS PROFESSIONAL DESIGN FIRM No. 184-003192

10106-/37258

ILLINOIS DEPARTMENT OF TRANSPORTATION
PLAT OF HIGHWAYS FOR
FAP ROUTE 788 (IL 3)
SECTION 520-2-2
MADISON COUNTY
JOB NO. R-98-015-00
STATION 784+00 TO STATION 788+00

20' 0 20' 40'
SCALE: 1" = 20' SHEET 6 OF

ILLINOIS DEPARTMENT OF TRANSPORTATION
DIVISION OF HIGHWAYS/DISTRICT 8
1102 EASTPORT PLAZA DRIVE
COLLINSVILLE, ILLINOIS 62234-6198

FILE NAME = r3nPLAT5_new.dgn	USER NAME = rossrl	DESIGNED - L. WEAVER	REVISED -
		DRAWN - L. WEAVER	REVISED -
	PLOT SCALE = $SCALE$	CHECKED - A. FREY	REVISED -
	PLOT DATE = 02/02/2009	DATE - 02/06/2009	REVISED -

STATE OF ILLINOIS
DEPARTMENT OF TRANSPORTATION

RELOCATED IL RTE. 3
PLAT OF HIGHWAYS

SCALE: | SHEET NO. 4 OF 7 SHEETS | STA. | TO STA.

F.A. RTE.	SECTION	COUNTY	TOTAL SHEETS	SHEET NO.
788	520-2-2	MADISON	173	106
		CONTRACT NO. 76633		
FED. ROAD DIST. NO.	ILLINOIS	FED. AID PROJECT		