F.A.P. RTE.	SECTION	COUNTY	TOTAL SHEETS	SHEET NO.
310	60-15-1, 60-15HB-1	MADISON	238	43
STA. 39+960	TO STA. 40+111			
FED. ROAD DIST. NO.	ILLINOIS	FED. AID PROJECT		

CONTRACT NO. 76635

NE 1/4, SEC 23, T 6 N, R 10 W, 3RD PM

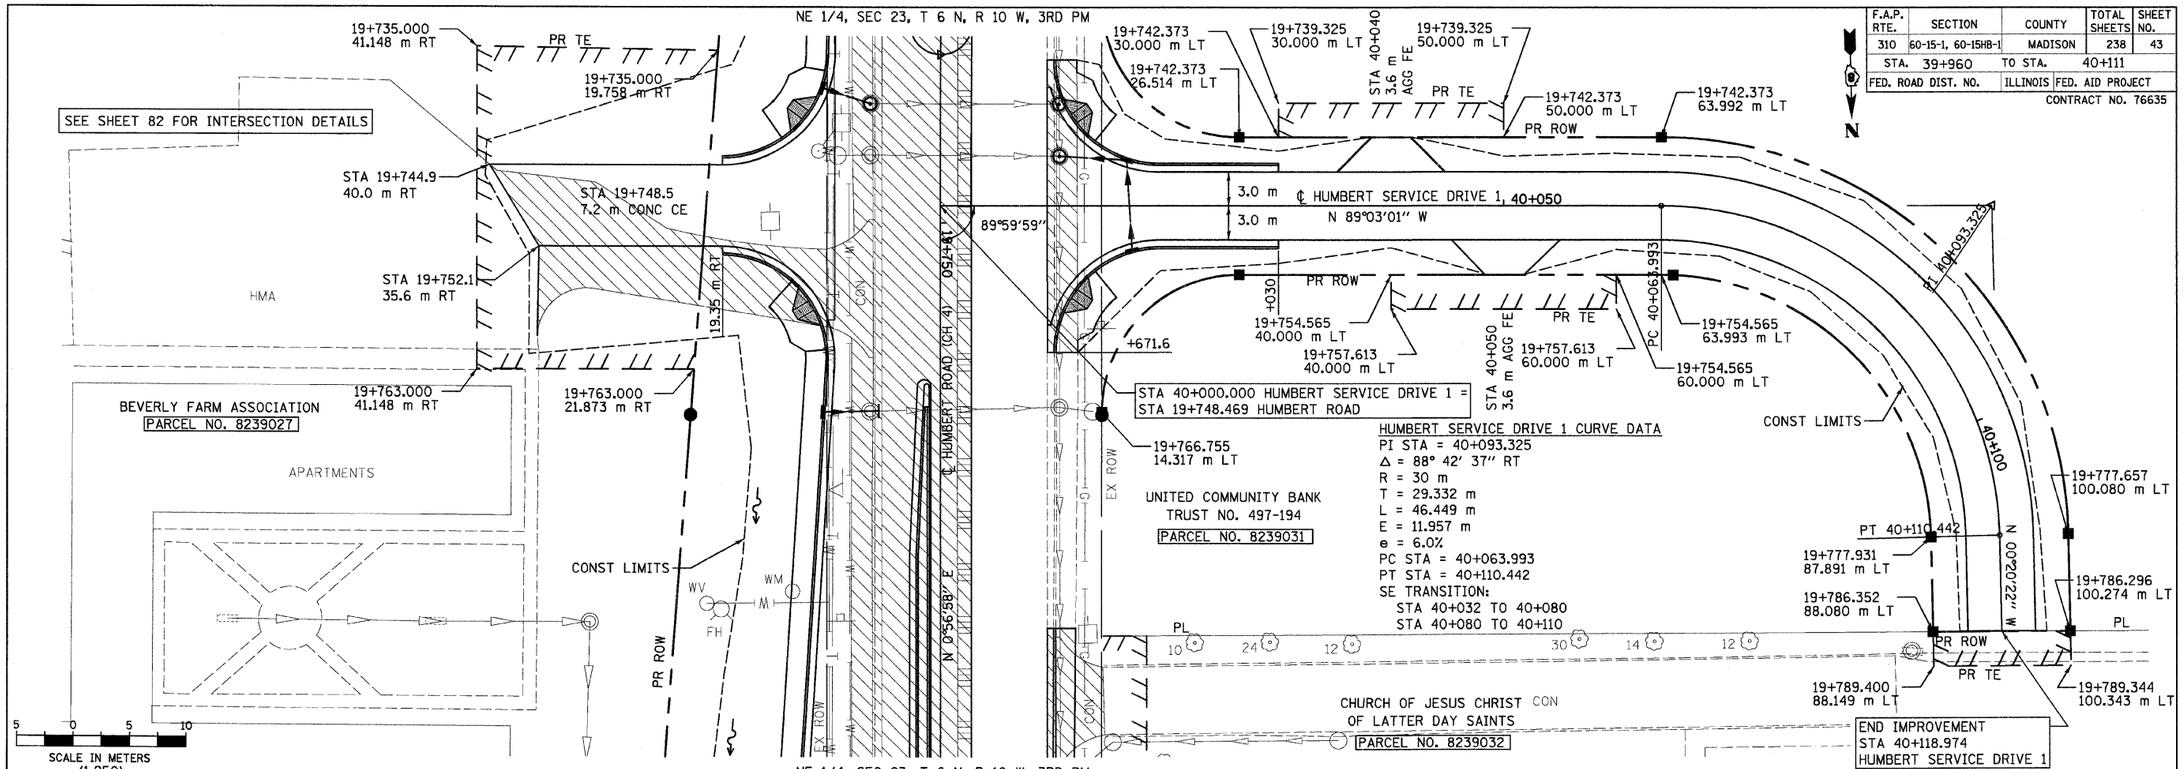

NE 1/4, SEC 23, T 6 N, R 10 W, 3RD PM

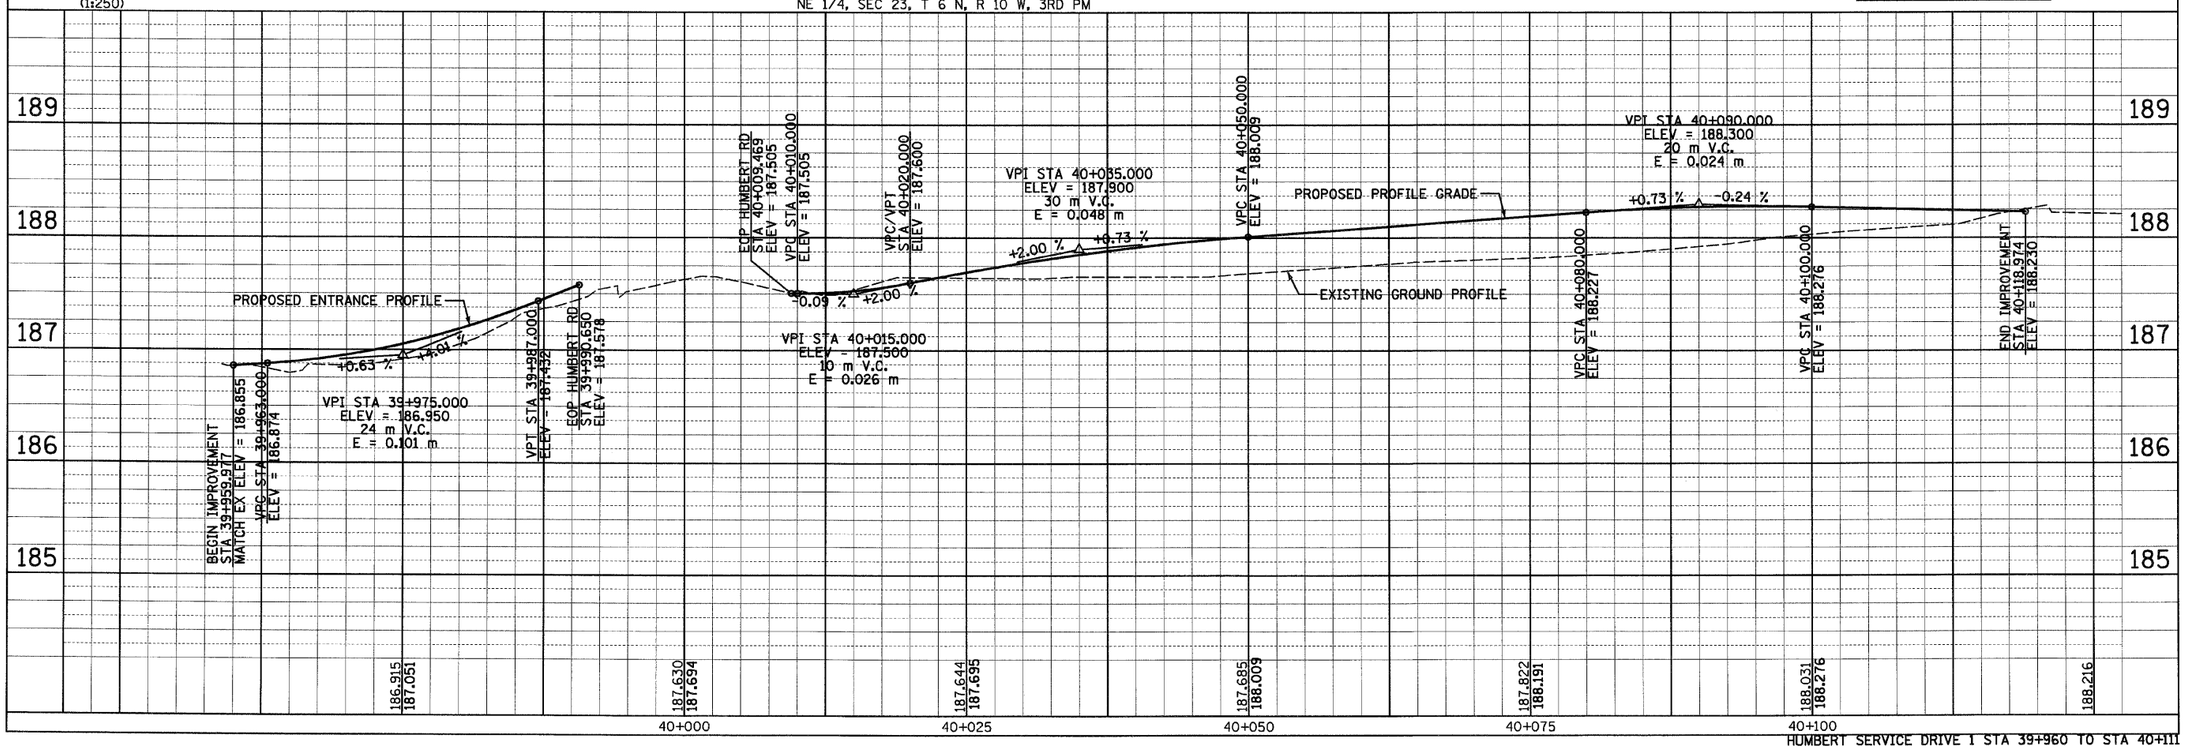

HUMBERT SERVICE DRIVE 1 STA 39+960 TO STA 40+111

FINAL SURVEY — BY — DATE
SURVEYED
PLOTTED
NOTE BOOK
TEMPLATE
AREAS
AREAS CHECKED
NO.

ORIGINAL SURVEY — BY — DATE
SURVEYED
PLOTTED
NOTE BOOK
TEMPLATE
AREAS
AREAS CHECKED

p:\00files\00024\dhumbert\planprofiles\plan015b07.dgn