ROUTE NO.	SECTION	COUNTY	TOTAL SHEETS	SHEET NO.
S. B. I. F. A. - 310	*	MADISON	239	159
FED. ROAD DIST. NO. 7	ILLINOIS	FED. AID PROJECT-		

SHEET NO. 37
48 SHEETS

* 60-15HB-1 CONTRACT NO. 76635

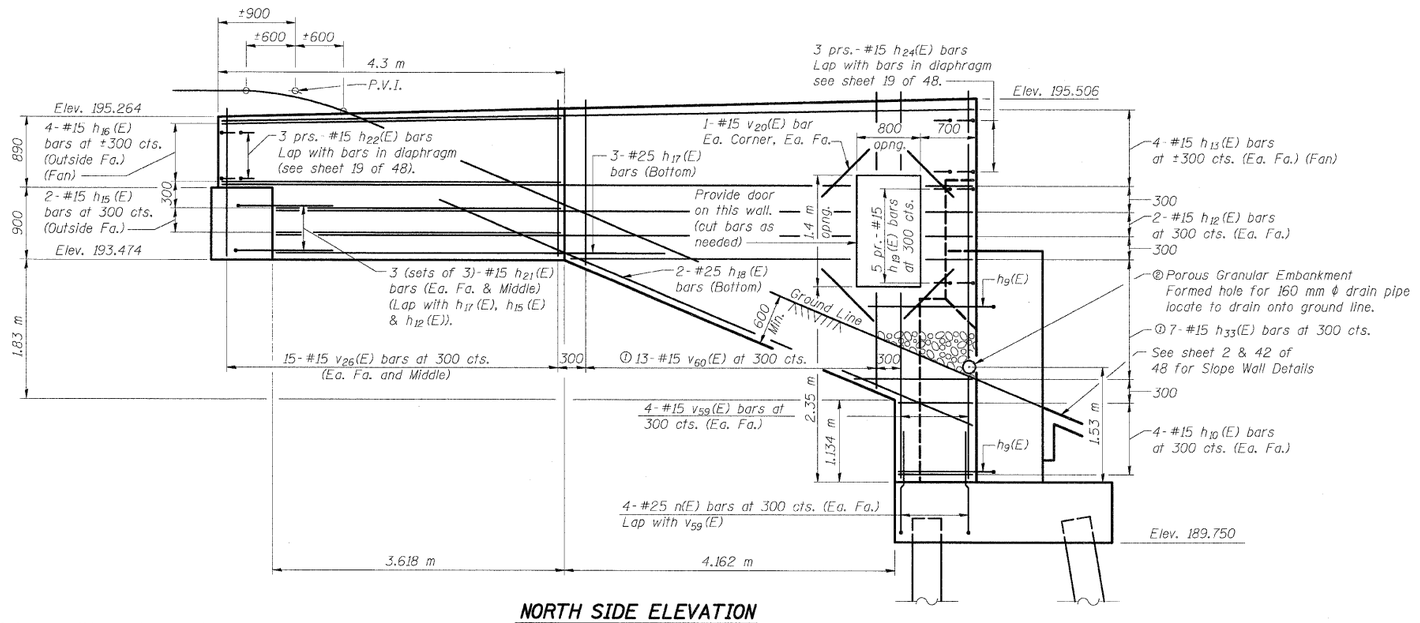

NORTH SIDE ELEVATION
(Looking South)

① Order h_{33}(E), v_{58}(E) & v_{60}(E) bars full length cut to fit as shown and use remainder of bars in opposite face of curtain wall. See Field Cutting Diagram on Sheet 35 of 48.

② See Vaulted Abutment & Slopewall Detail on sheet 2 of 48.

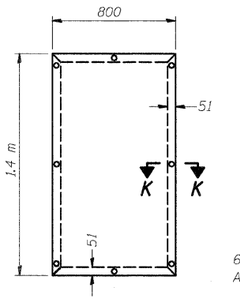

DOOR ELEVATION
Cost of door and frame are included with "Concrete Structures".

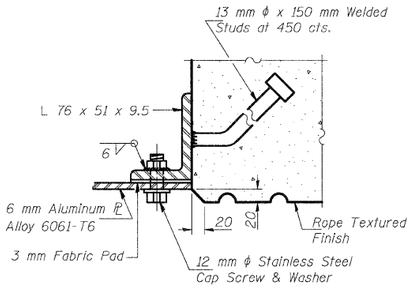

SECTION K-K

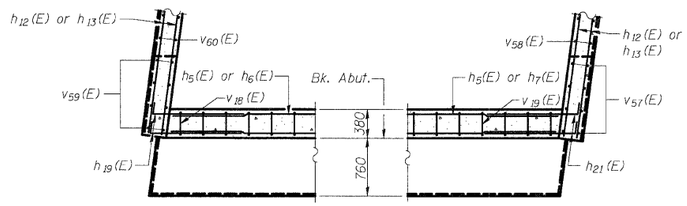

SECTION J-J

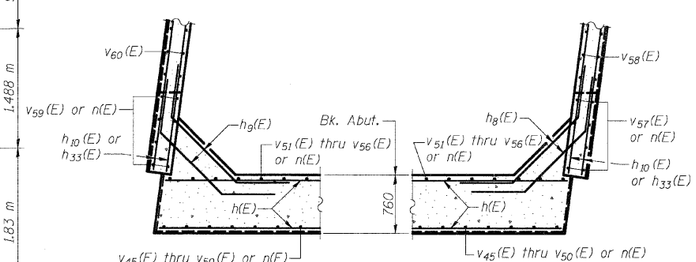

SECTION I-I

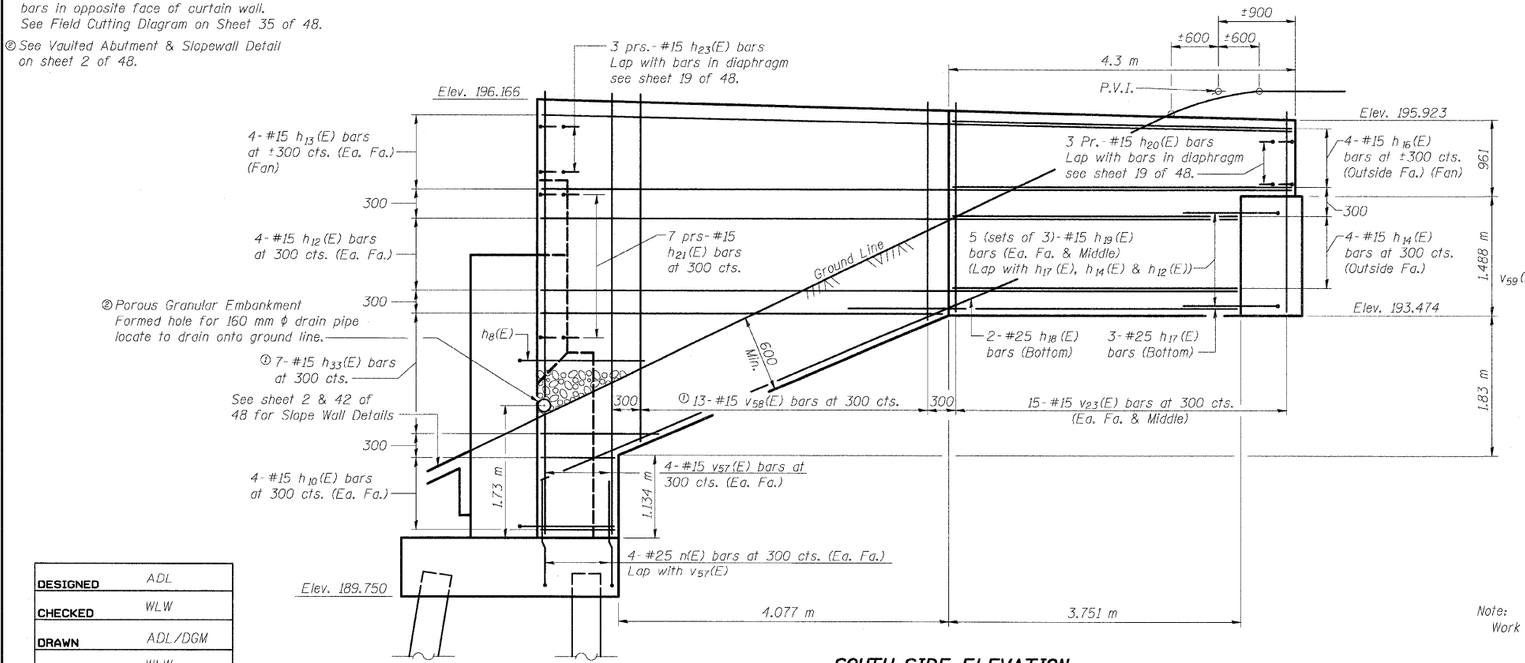

SOUTH SIDE ELEVATION
(Looking North)

DESIGNED	ADL
CHECKED	WLW
DRAWN	ADL/DGM
CHECKED	WLW

Note:
Work this sheet with sheets 35 & 36 of 48.

S.B. EAST ABUTMENT (3 OF 3)
FAP RTE. 310 (IL RTE. 255) OVER
CH ROUTE 4 (HUMBERT ROAD)
SECTION 60-15HB-1
MADISON COUNTY
STATION 38+829.909
SN 060-0308 (NB) & 060-0309 (SB)

Klingner & Assoc., P.C.

p:\00files\000024\dhumbert_bridge\bridge_plans\060-0308abutments.dgn