F.A.P. RTE.	SECTION	COUNTY	TOTAL SHEETS	SHEET NO.
	60-15-1, 60-15HB-1	MADISON	238	179
STA.	TO STA.			
FED. ROAD DIST. NO.	ILLINOIS	FED. AID PROJECT		

CONTRACT NO. 76635

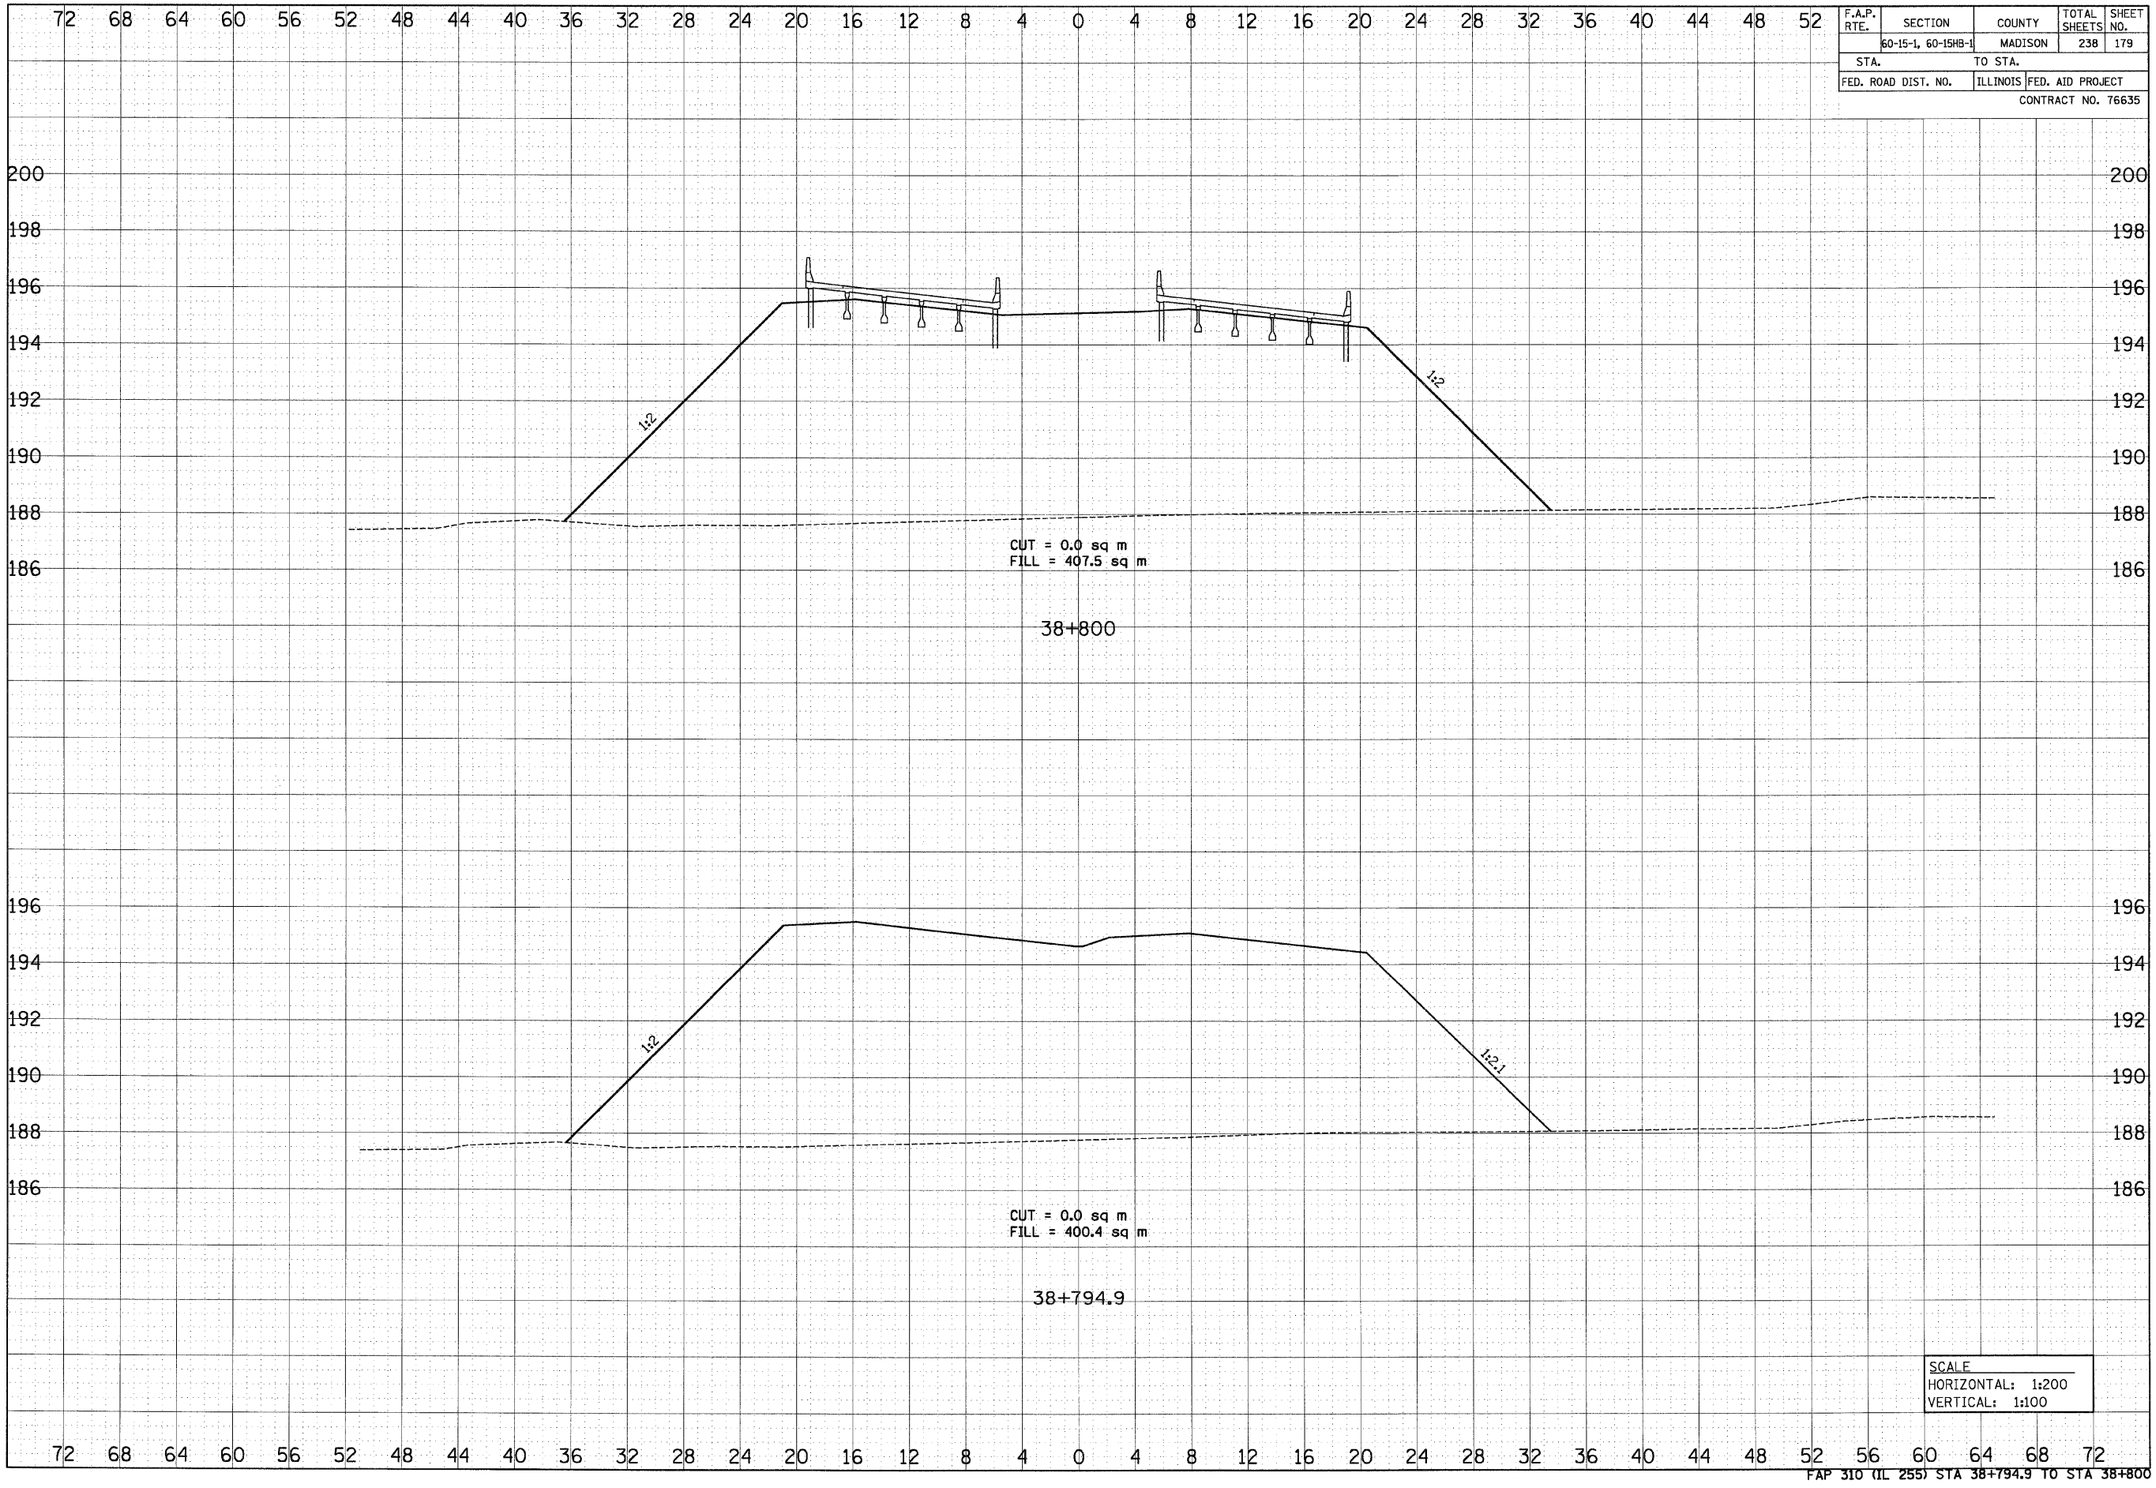

FAP 310 (IL 255) STA 38+794.9 TO STA 38+800

p:\00files\00024\dhumbert\crosssections\xs15e01.dgn