F.A.P. RTE.	SECTION	COUNTY	TOTAL SHEETS	SHEET NO.
	60-15-1, 60-15HB-1	MADISON	238	182
STA.		TO STA.		
FED. ROAD DIST. NO.		ILLINOIS	FED. AID PROJECT	

CONTRACT NO. 76635

ORIGINAL SURVEY	BY	DATE
SURVEYED		
PLOTTED		
SCALE		
NOTE BOOK		
NO.	AREAS CHECKED	

FINAL SURVEY	BY	DATE
SURVEYED		
PLOTTED		
SCALE		
NOTE BOOK		
NO.	AREAS CHECKED	

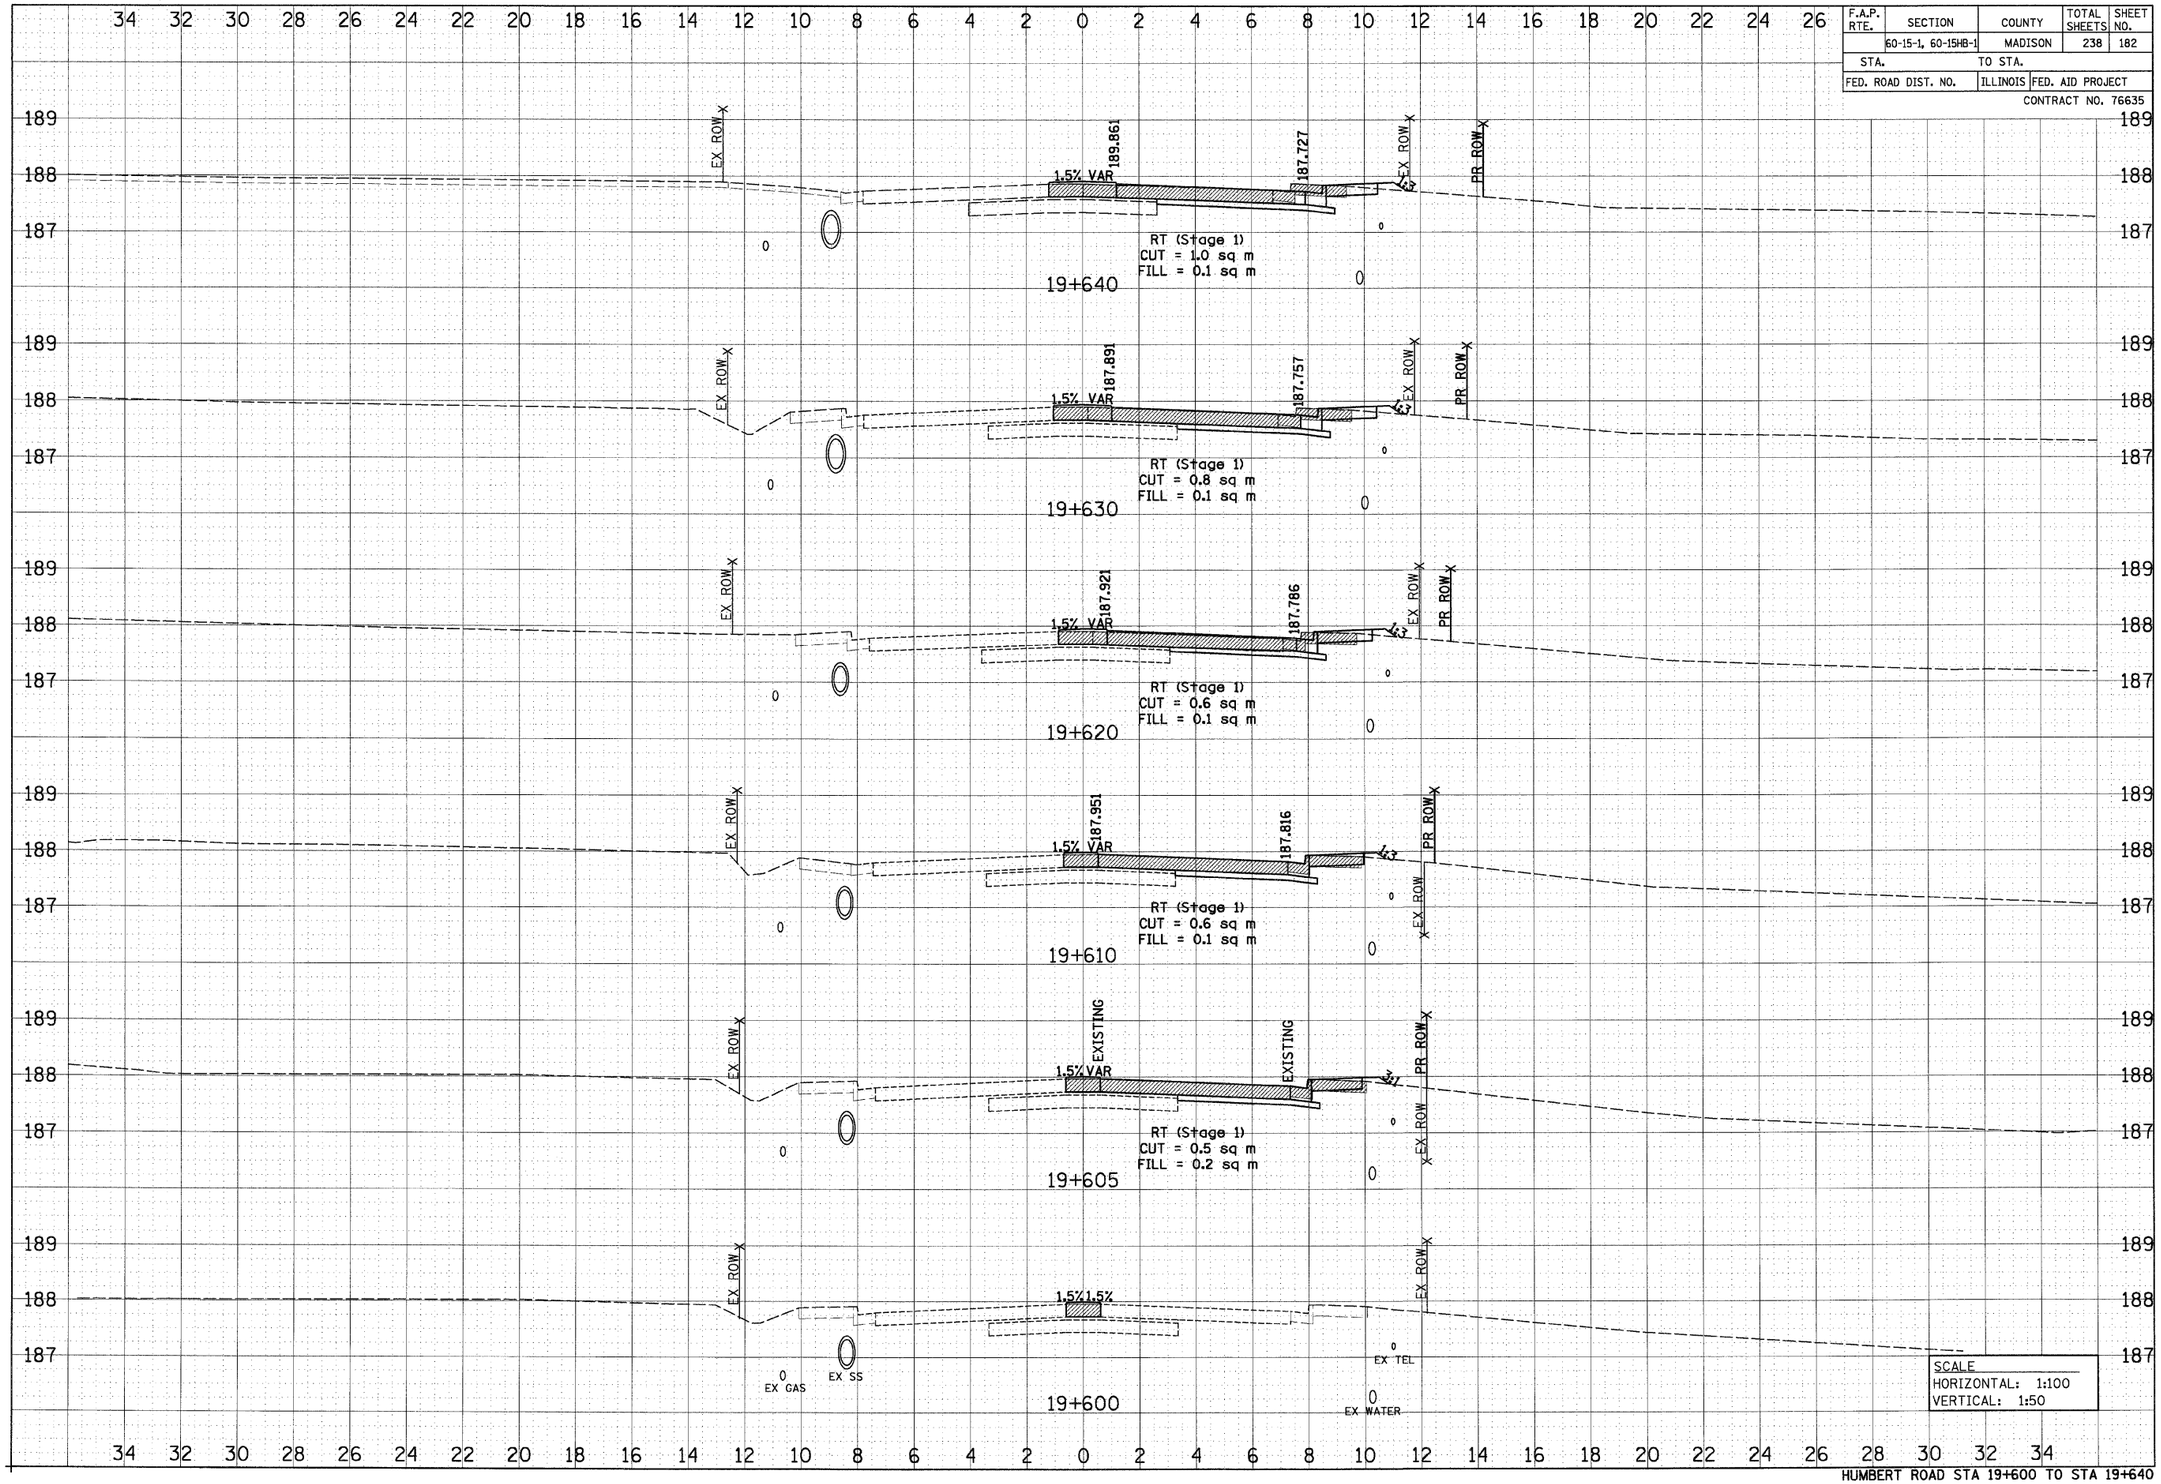

HUMBERT ROAD STA 19+600 TO STA 19+640

p:\00files\00024\dhumber\crosssections\xs15b01.dgn