F.A.P. RTE.	SECTION	COUNTY	TOTAL SHEETS	SHEET NO.
	60-15-1, 60-15HB-1	MADISON	238	194
STA.	TO STA.			
FED. ROAD DIST. NO.	ILLINOIS	FED. AID PROJECT		

CONTRACT NO. 76635

FINAL SURVEY NOTE BOOK

NO.	BY	DATE
	SURVEYED	
	PLOTTED	
	TYPE SIZE	
	AREAS	
	AREAS CHECKED	

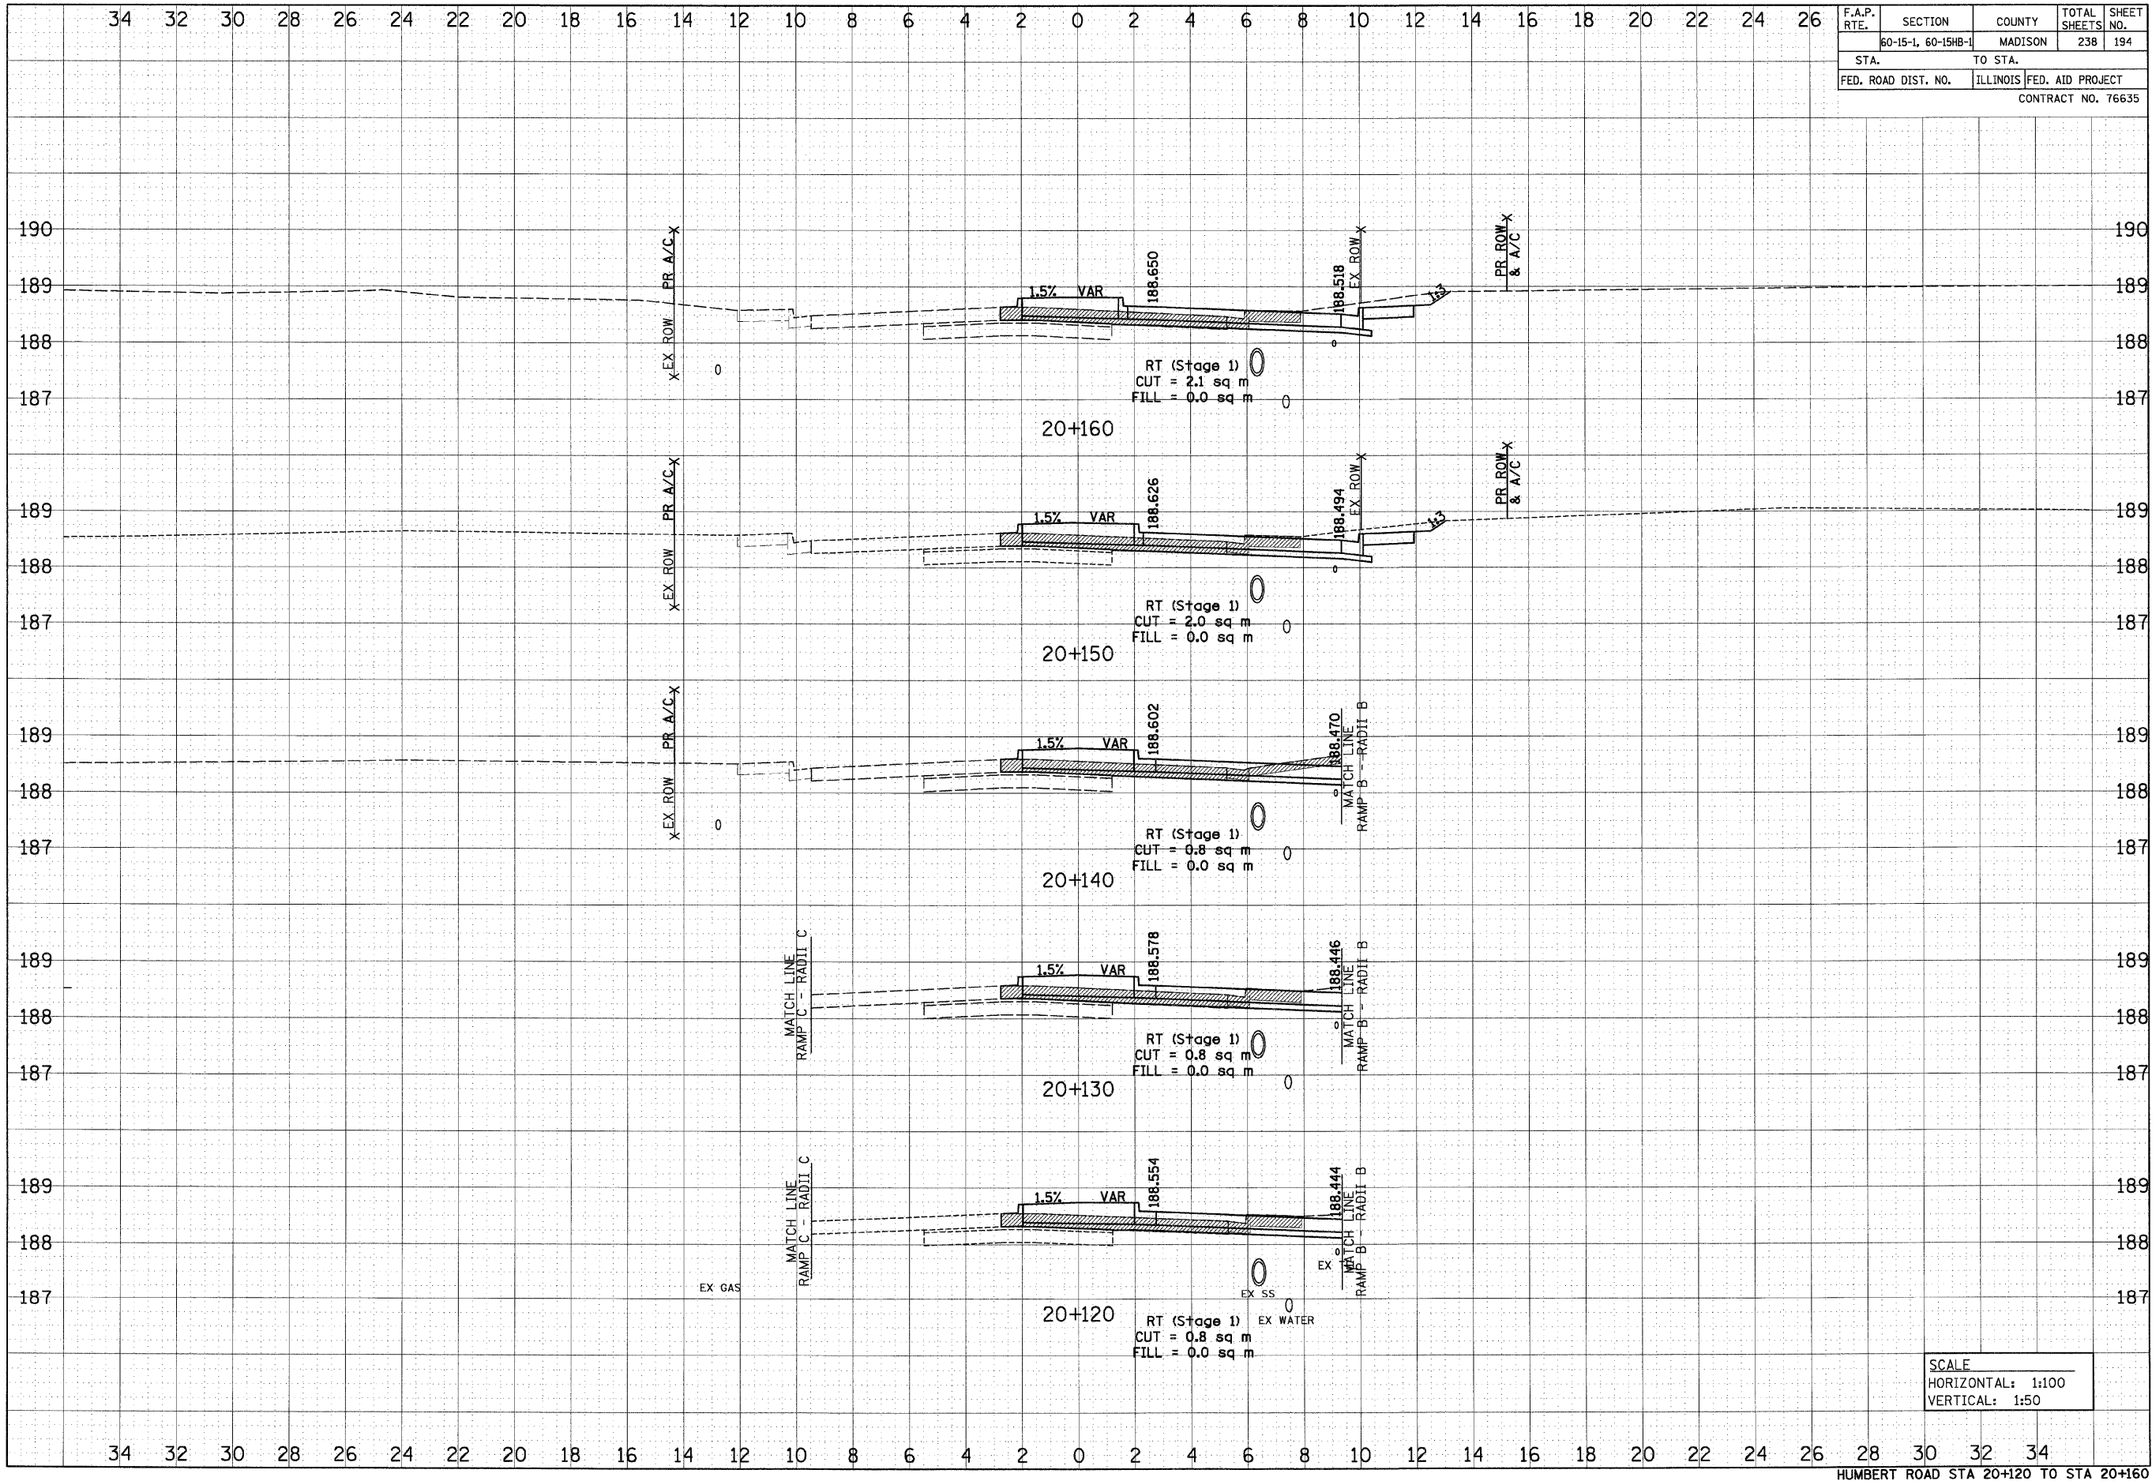

HUMBERT ROAD STA 20+120 TO STA 20+160

p:\00files\00024\dhumbert\crosssections\xs15b01.dgn