F.A.P. RTE.	SECTION	COUNTY	TOTAL SHEETS	SHEET NO.
	60-15-1, 60-15HB-1	MADISON	238	199
STA.		TO STA.		
FED. ROAD DIST. NO.		ILLINOIS	FED. AID PROJECT	

CONTRACT NO. 76635

FINAL SURVEY	SURVEYED	BY	
	PLOTTED		
NOTE BOOK	PLOT DATE		
NO.	AREAS CHECKED		DATE

ORIGINAL SURVEY	SURVEYED	BY	
	PLOTTED		
NOTE BOOK	PLOT DATE		
NO.	AREAS CHECKED		DATE

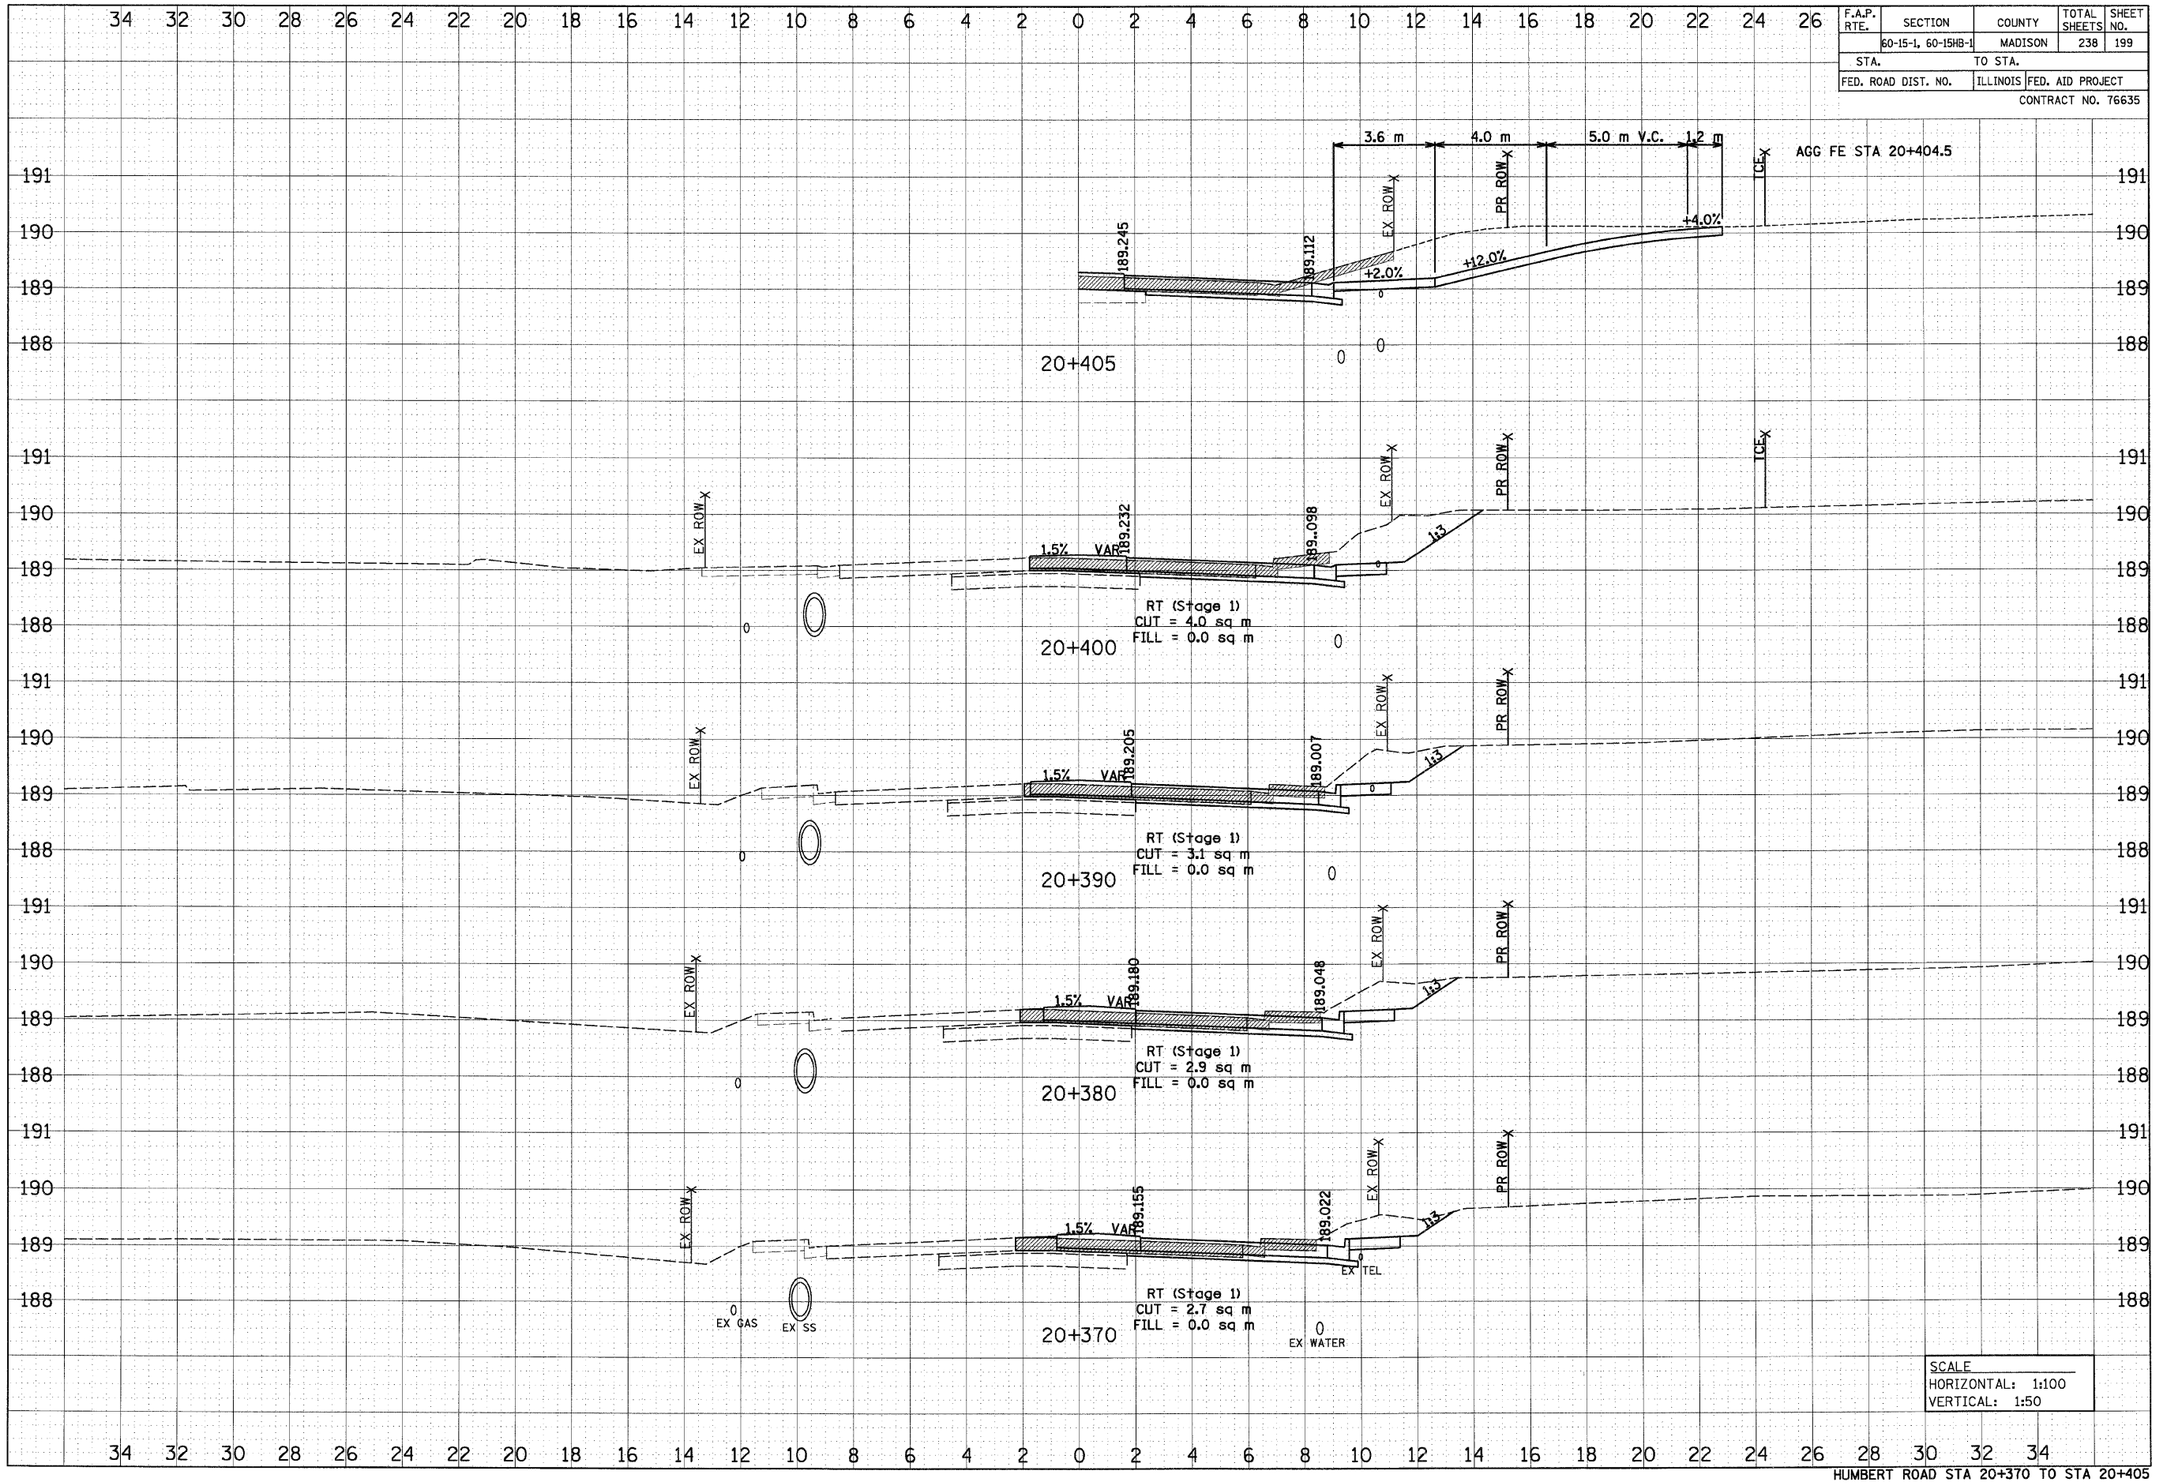

HUMBERT ROAD STA 20+370 TO STA 20+405

p:\00files\00024\dhumbert\crosssections\xs15b01.dgn