F.A.P. RTE.	SECTION	COUNTY	TOTAL SHEETS	SHEET NO.
	60-15-1, 60-15HB-1	MADISON	238	204
STA.		TO STA.		
FED. ROAD DIST. NO.		ILLINOIS	FED. AID PROJECT	

CONTRACT NO. 76635

ORIGINAL SURVEY	SURVEYED	BY	DATE
	PLOTTED		
NOTE BOOK	TYPICALS		
	AREAS		
NO.	AREAS CHECKED		

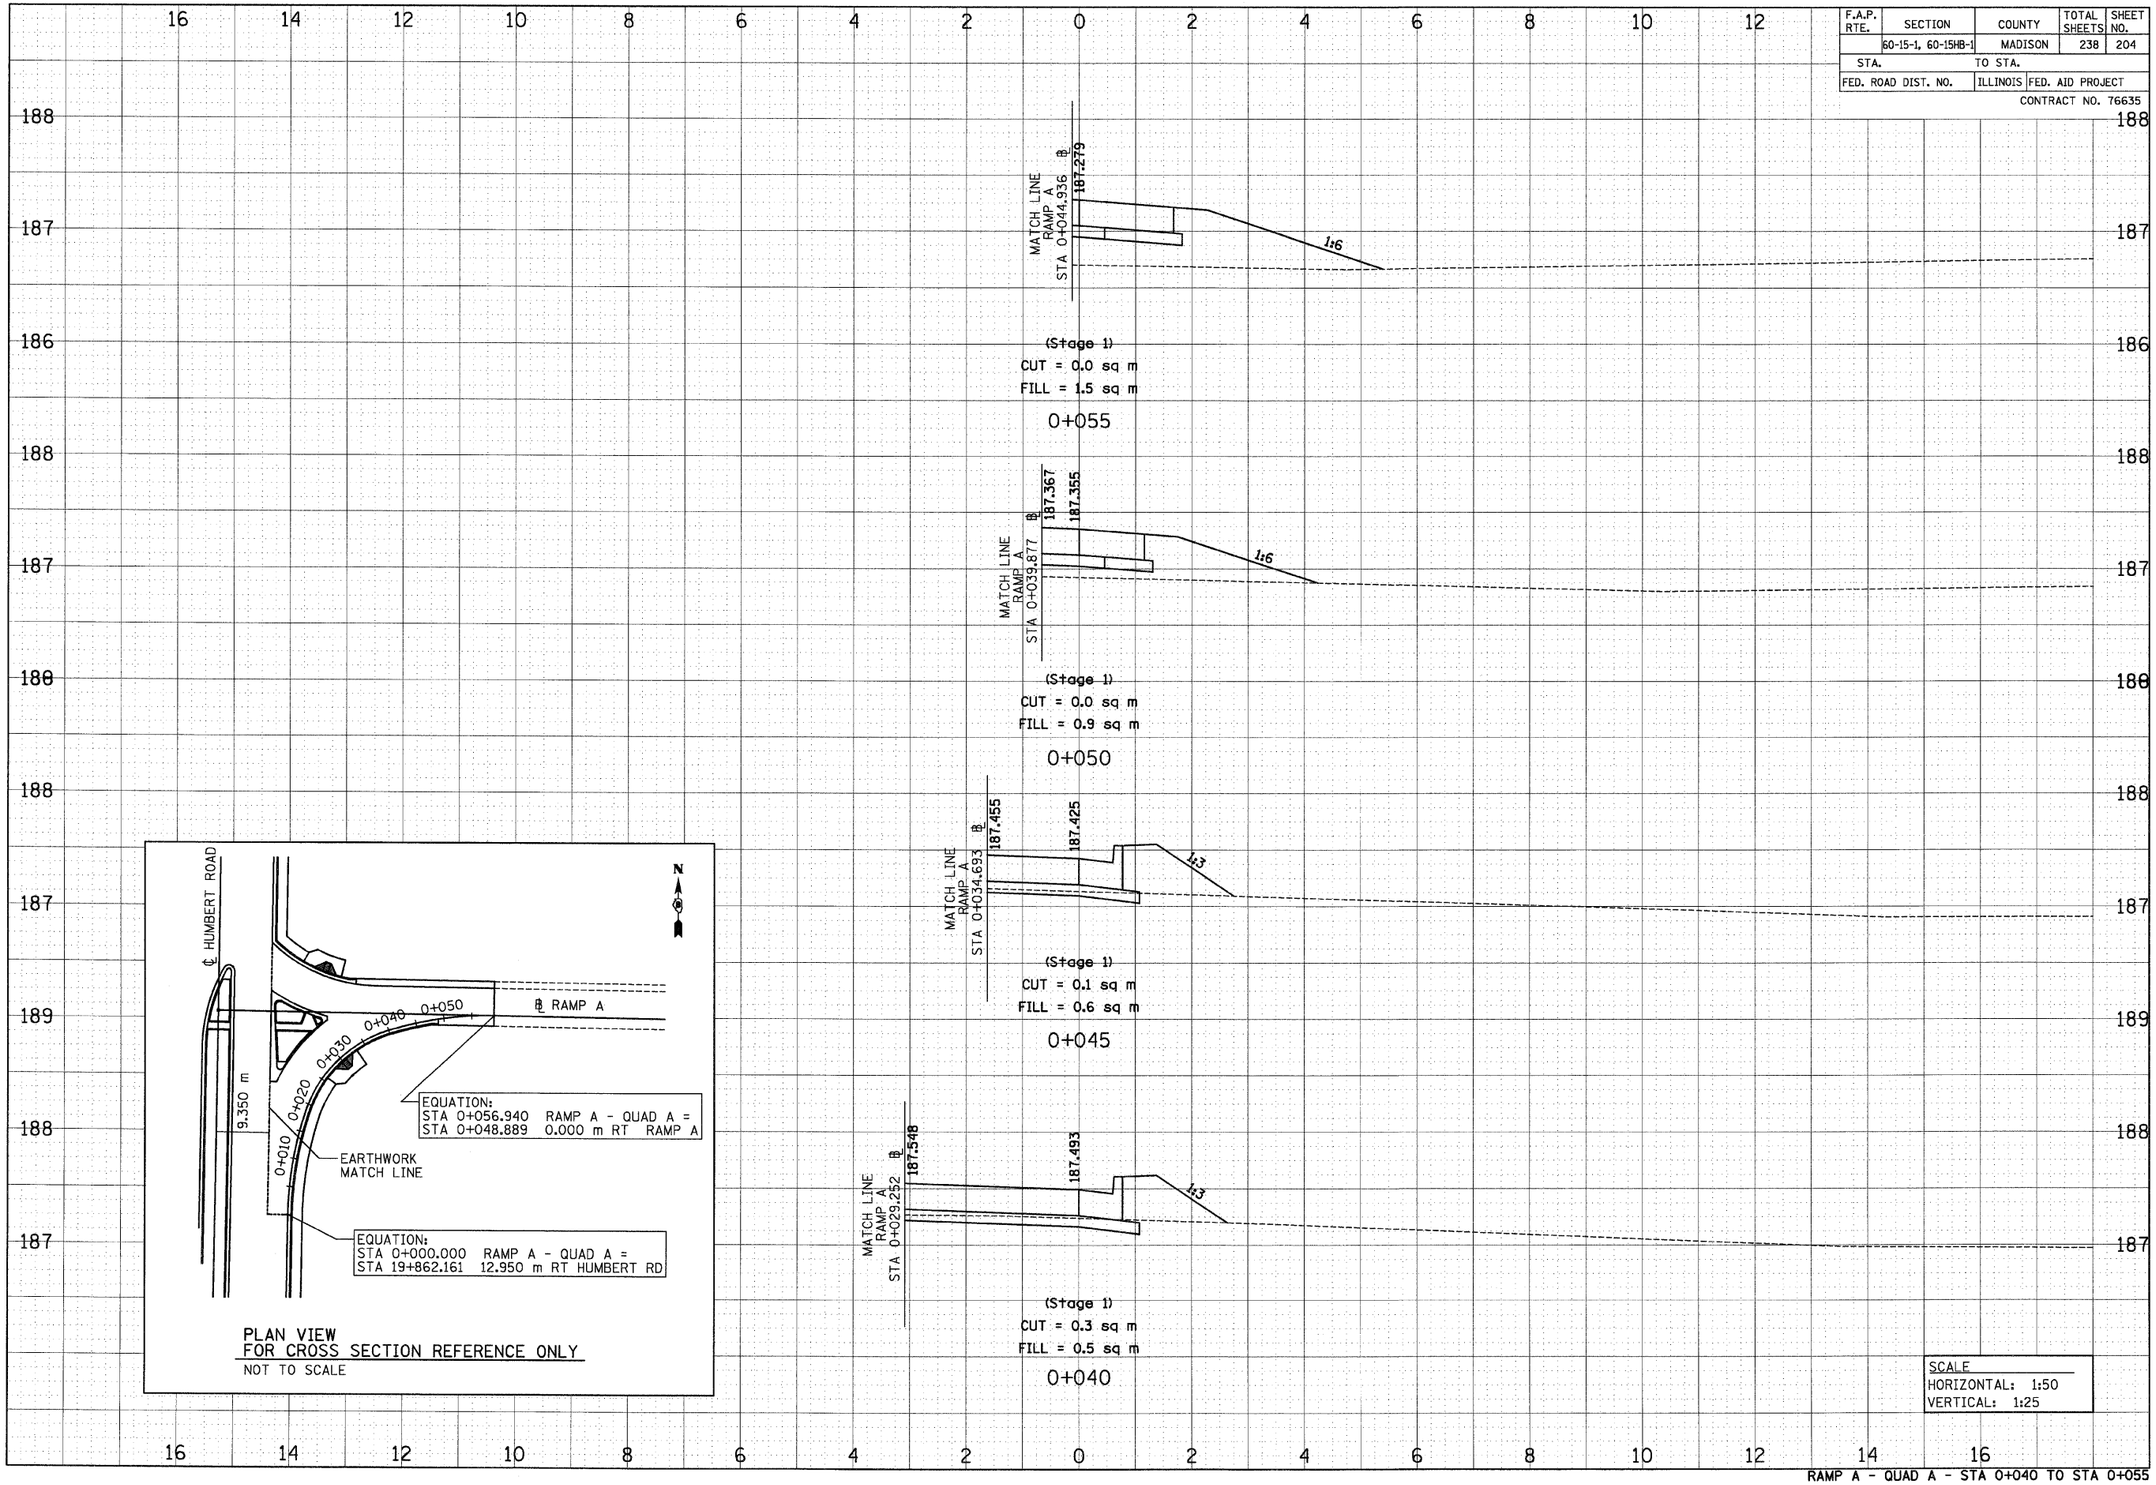

RAMP A - QUAD A - STA 0+040 TO STA 0+055

p:\00files\00024\dhumbert\crosssections\xs15bramp.dgn