F.A.P. RTE.	SECTION	COUNTY	TOTAL SHEETS	SHEET NO.
	60-15-1, 60-15HB-1	MADISON	238	233
STA.	TO STA.			
FED. ROAD DIST. NO.	ILLINOIS	FED. AID PROJECT		
		CONTRACT NO. 76635		

ORIGINAL SURVEY	SURVEYED	BY	DATE
FINAL SURVEY	PLOTTED		
NOTE BOOK	DRAWN		
NO.	AREAS		
	AREAS CHECKED		

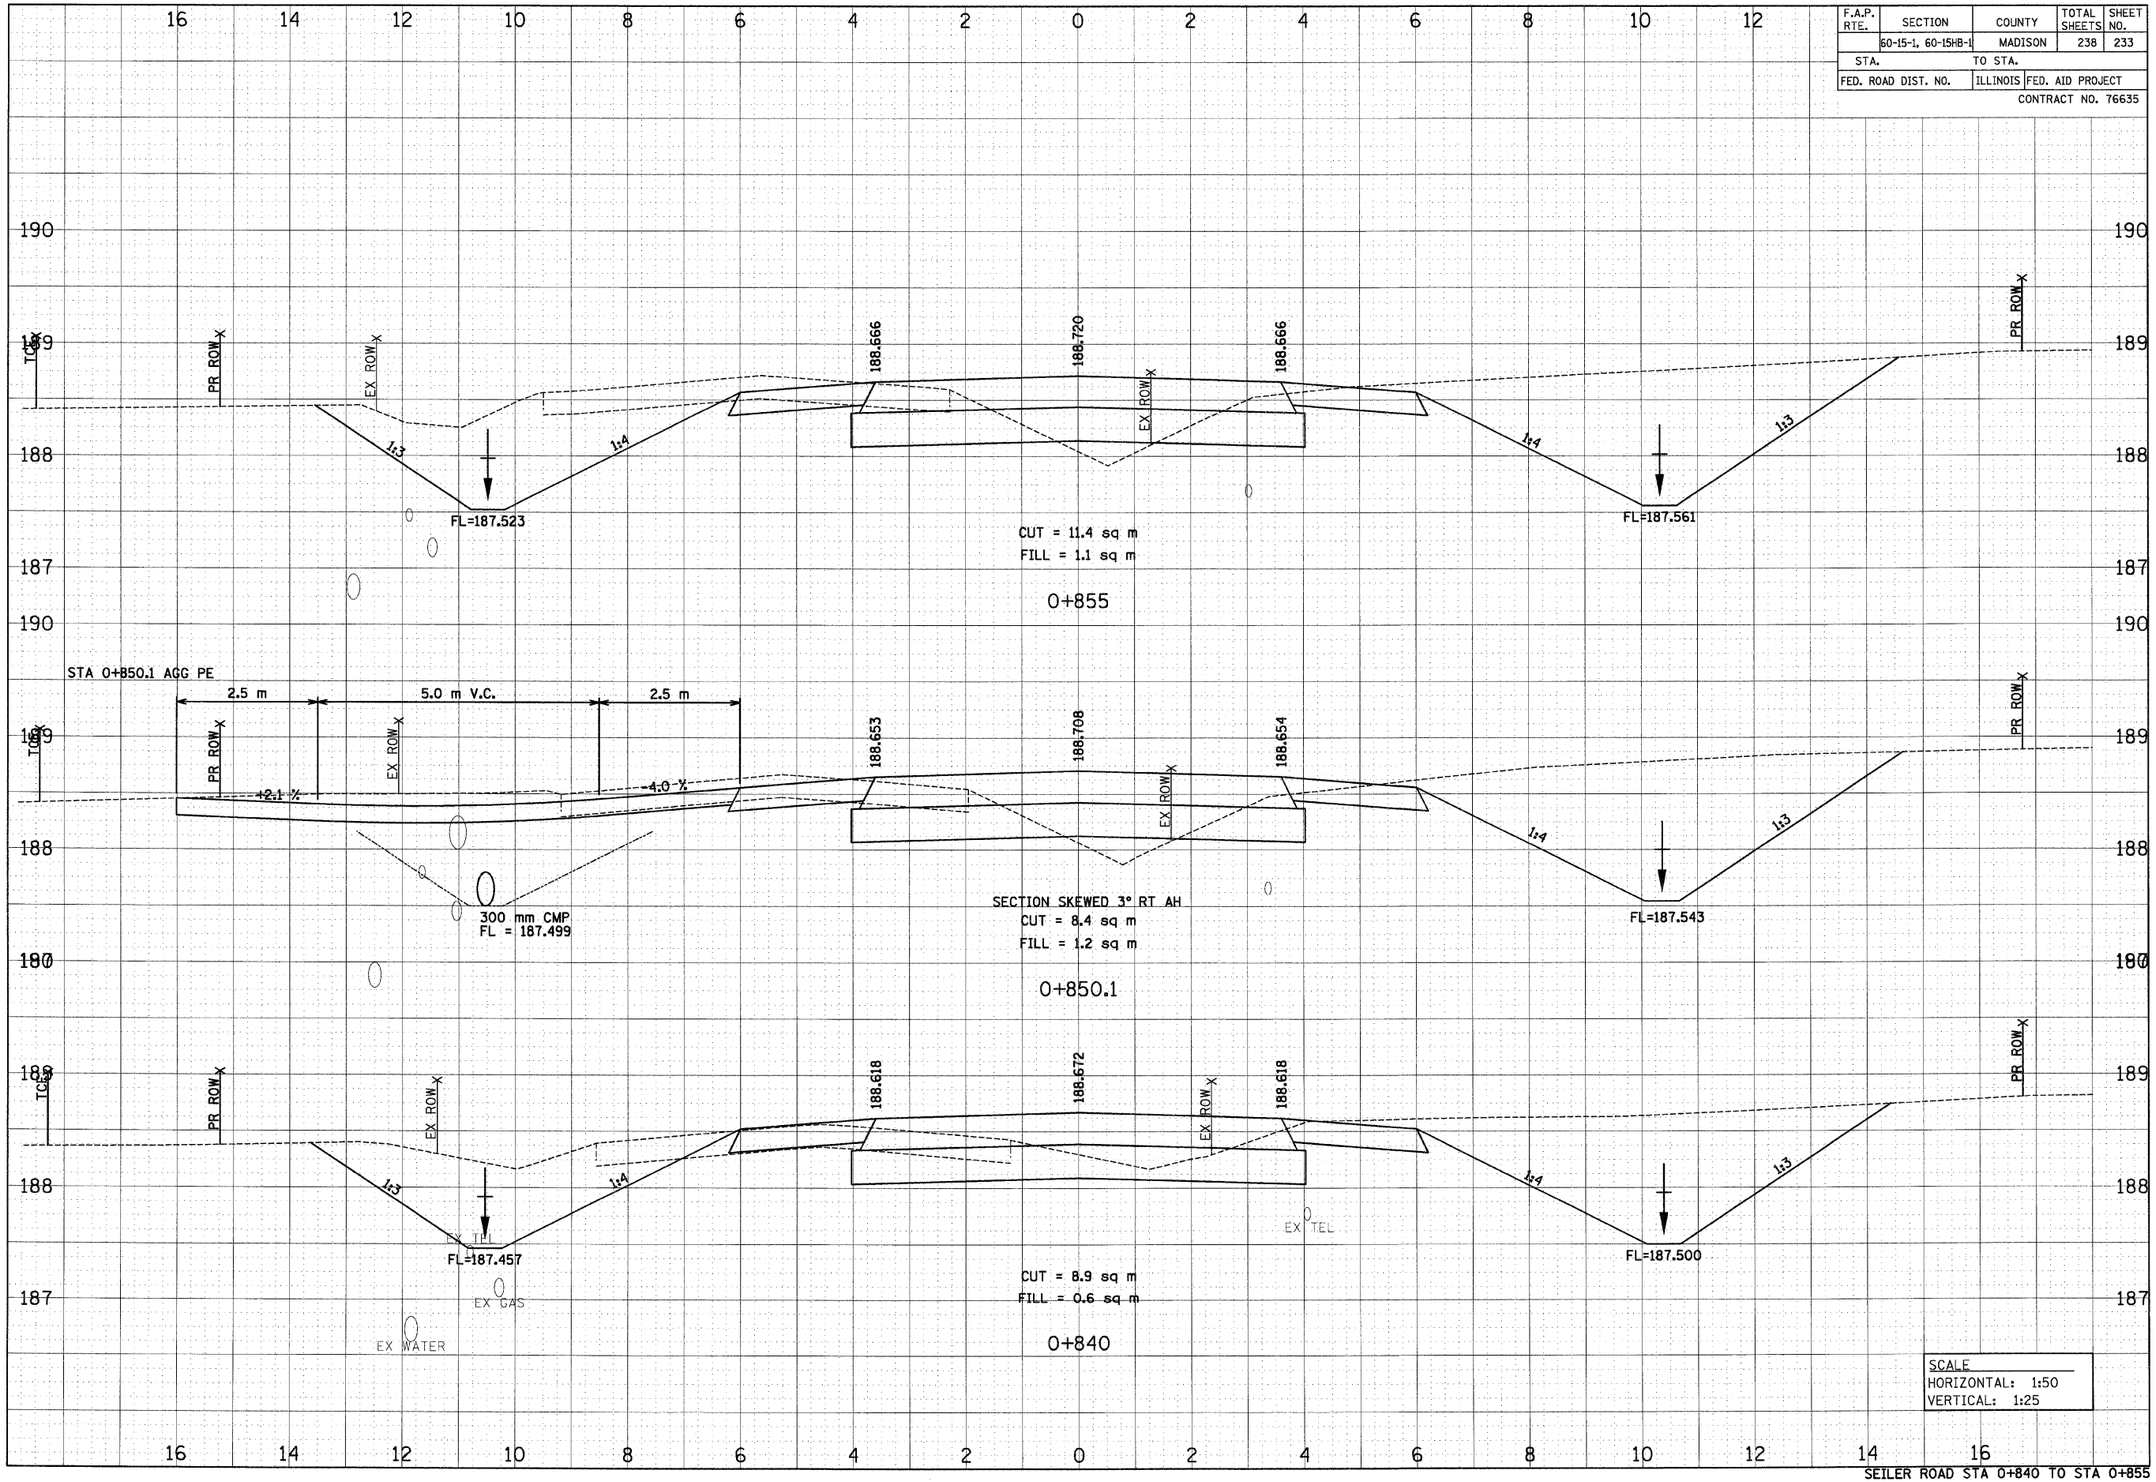

SEILER ROAD STA 0+840 TO STA 0+855

p:\0files\00024\dhumber4\crosssections\xs15b04.dgn