F.A.P. RTE.	SECTION	COUNTY	TOTAL SHEETS	SHEET NO.
	60-15-1, 60-15HB-1	MADISON	238	237
STA.	TO STA.			
FED. ROAD DIST. NO.	ILLINOIS	FED. AID PROJECT		
		CONTRACT NO. 76635		

ORIGINAL SURVEY	SURVEYED	BY
FINAL SURVEY	PLOTTED	DATE
NOTE BOOK	FIELD BOOK	
NO.	AREAS	
	AREAS CHECKED	

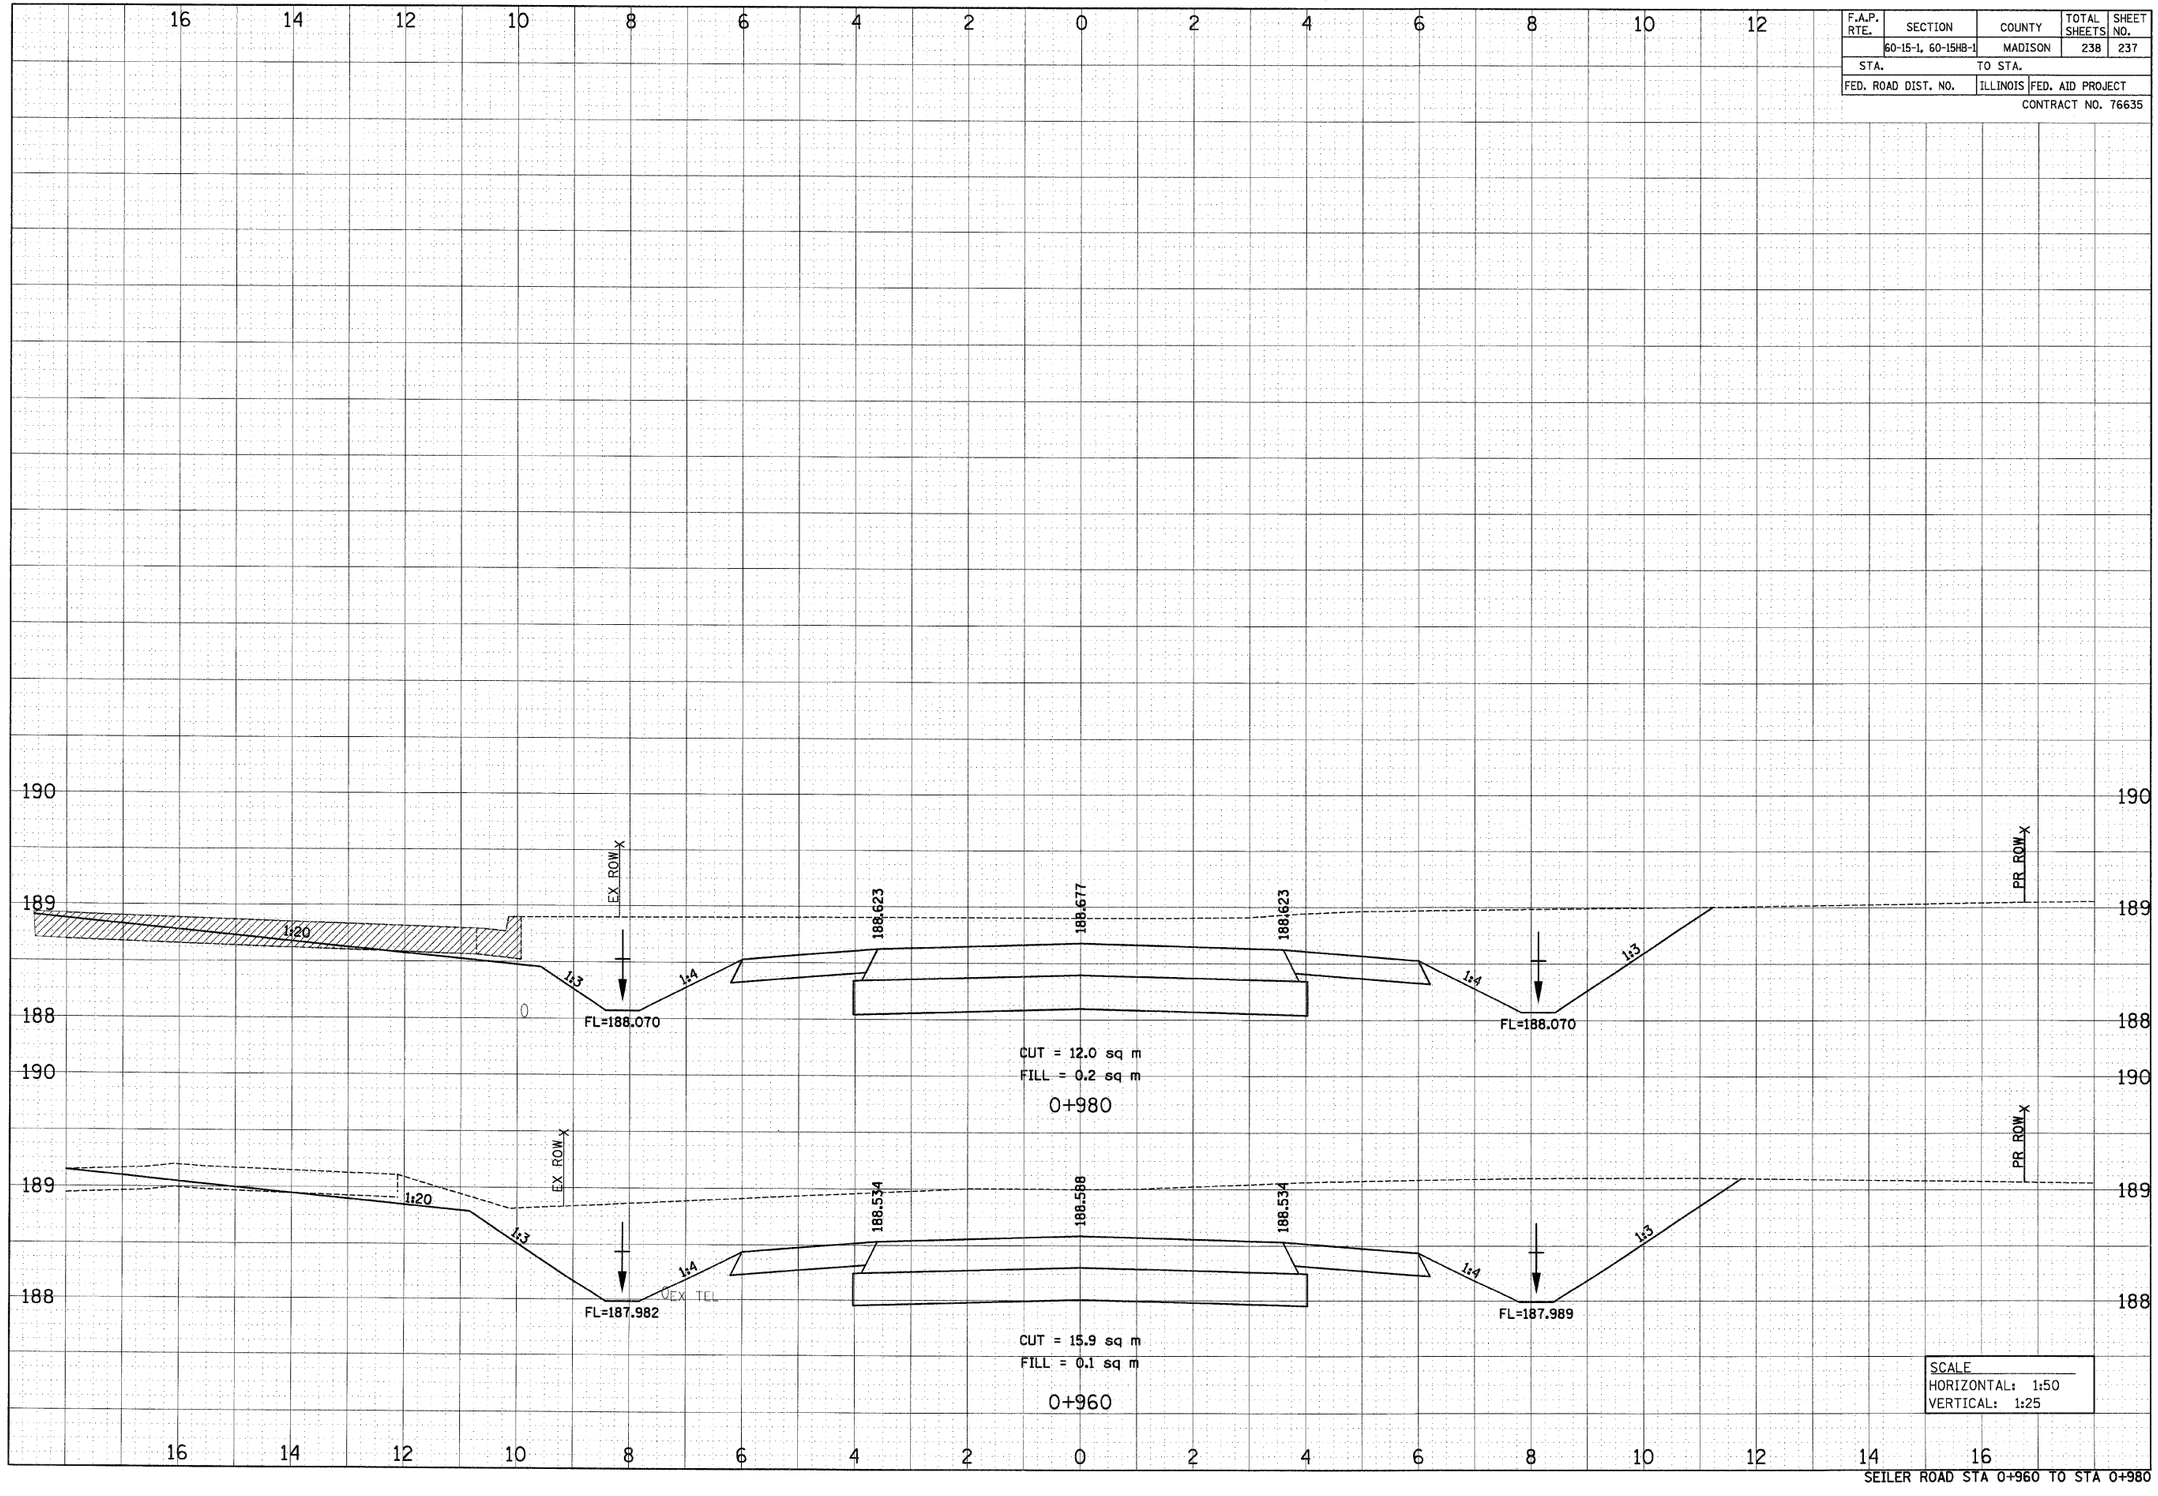

SEILER ROAD STA 0+960 TO STA 0+980

p:\00files\00024\dhumbert\crosssections\xs15b04.dgn