NOTE:

1. ALL RIPRAP TO BE PLACED WITHIN THE DITCH SHALL COVER THE 2 FT DITCH BOTTOM AND 2 FT UP THE FORESLOPE AND BACKSLOPE
2. FOR DETAIL ON RIPRAP QUANITITES SEE CALC SHEETS
3. SEE SCHEDULE FOR ENTRANCE CULVERT INFO

STONE RIPRAP
① CLASS B3
② CLASS A5
③ CLASS B5
FABRIC FORMED CONC. REV. MAT

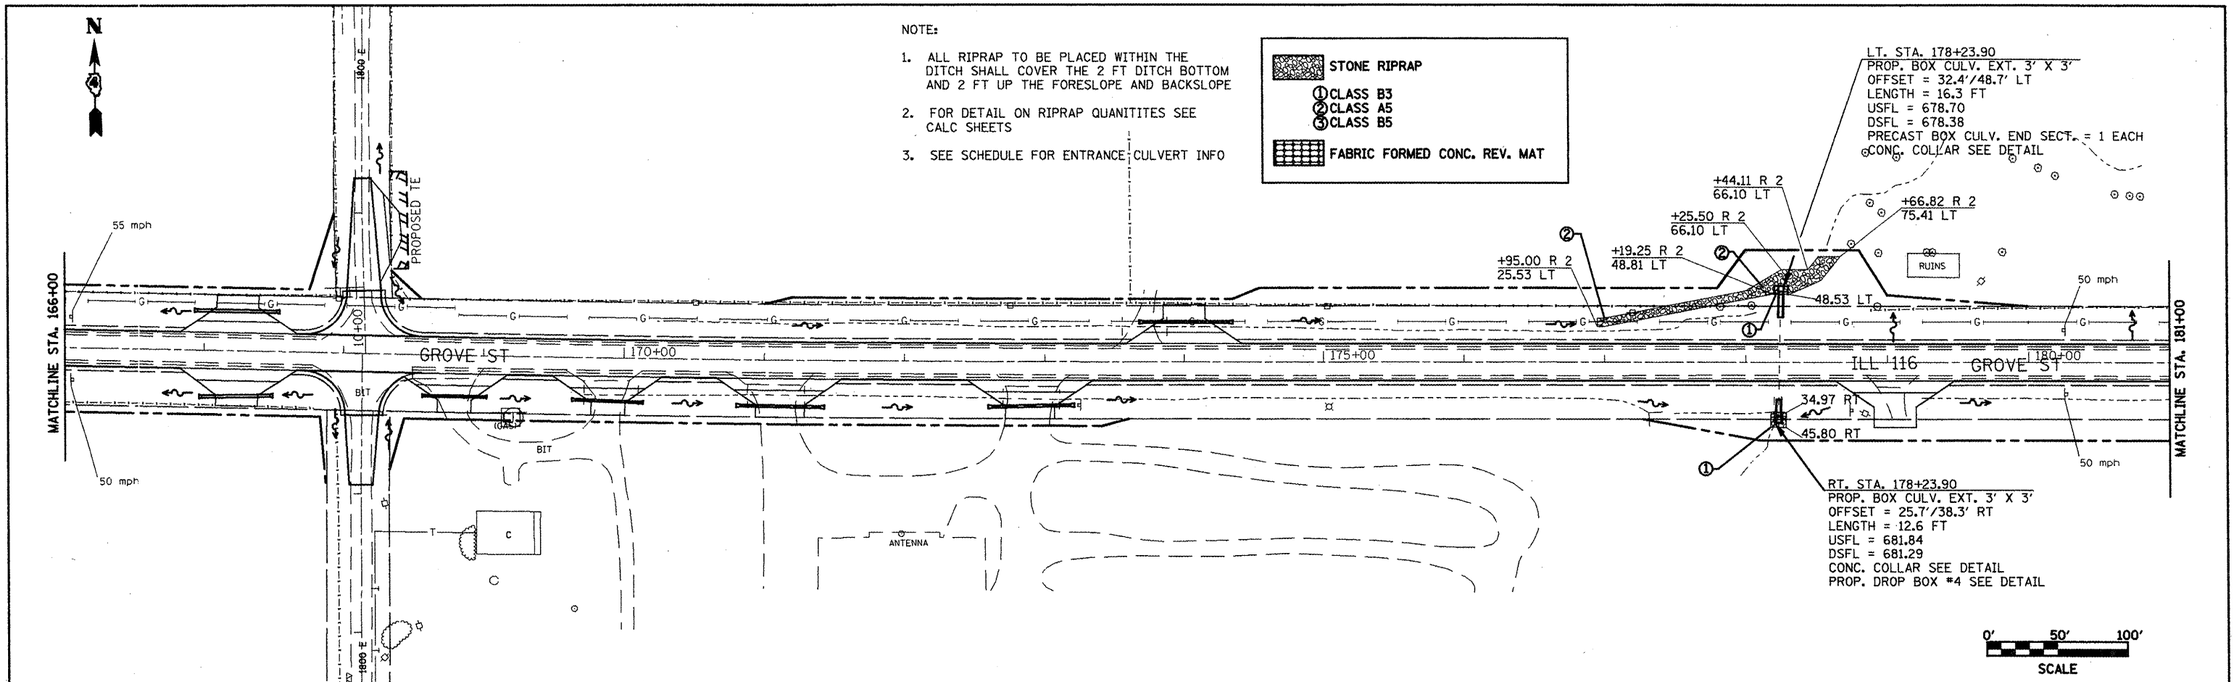

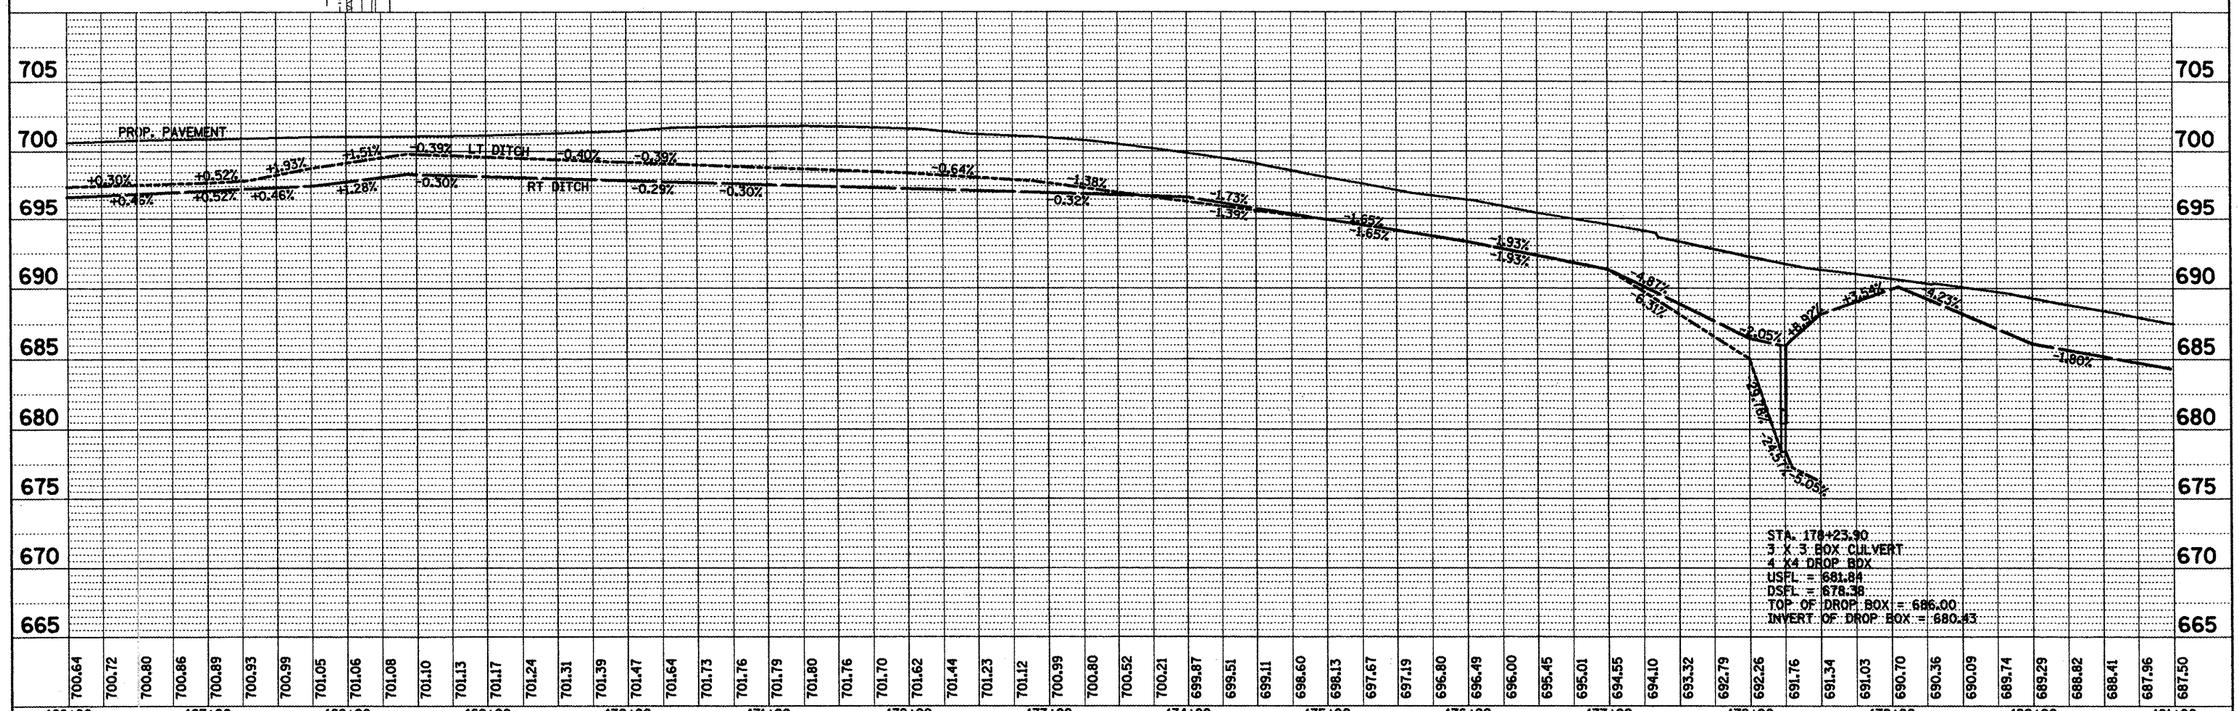

FILE NAME = . d-aindetail.dgn	USER NAME = ghdinsam	DESIGNED -	REVISED -
		DRAWN -	REVISED -
	PLOT SCALE = 100.0000 ' / IN.	CHECKED -	REVISED -
	PLOT DATE = 2/27/2009	DATE -	REVISED -

STATE OF ILLINOIS
DEPARTMENT OF TRANSPORTATION

PROPOSED DRAINAGE IL 116 STA. 166+00 TO STA. 181+00

SCALE: | SHEET NO. OF SHEETS | STA. TO STA.

F.A.P RTE.	SECTION	COUNTY	TOTAL SHEETS	SHEET NO.
665	(136,137)W&RS-3;(136R,109BR-1	HENDERSON		12.1
		CONTRACT NO. 88773		

FED. ROAD DIST. NO. | ILLINOIS | FED. AID PROJECT

PLAN — SURVEYED / PLOTTED / ALIGNMENT CHECKED / RT. OF WAY CHECKED / BAD TILL WARE — NOTE BOOK NO. — BY — DATE

PROFILE — SURVEYED / PLOTTED / GRADES CHECKED / B.M. NOTED / STRUCTURE NOTATNS CHKD — NOTE BOOK NO. — BY — DATE