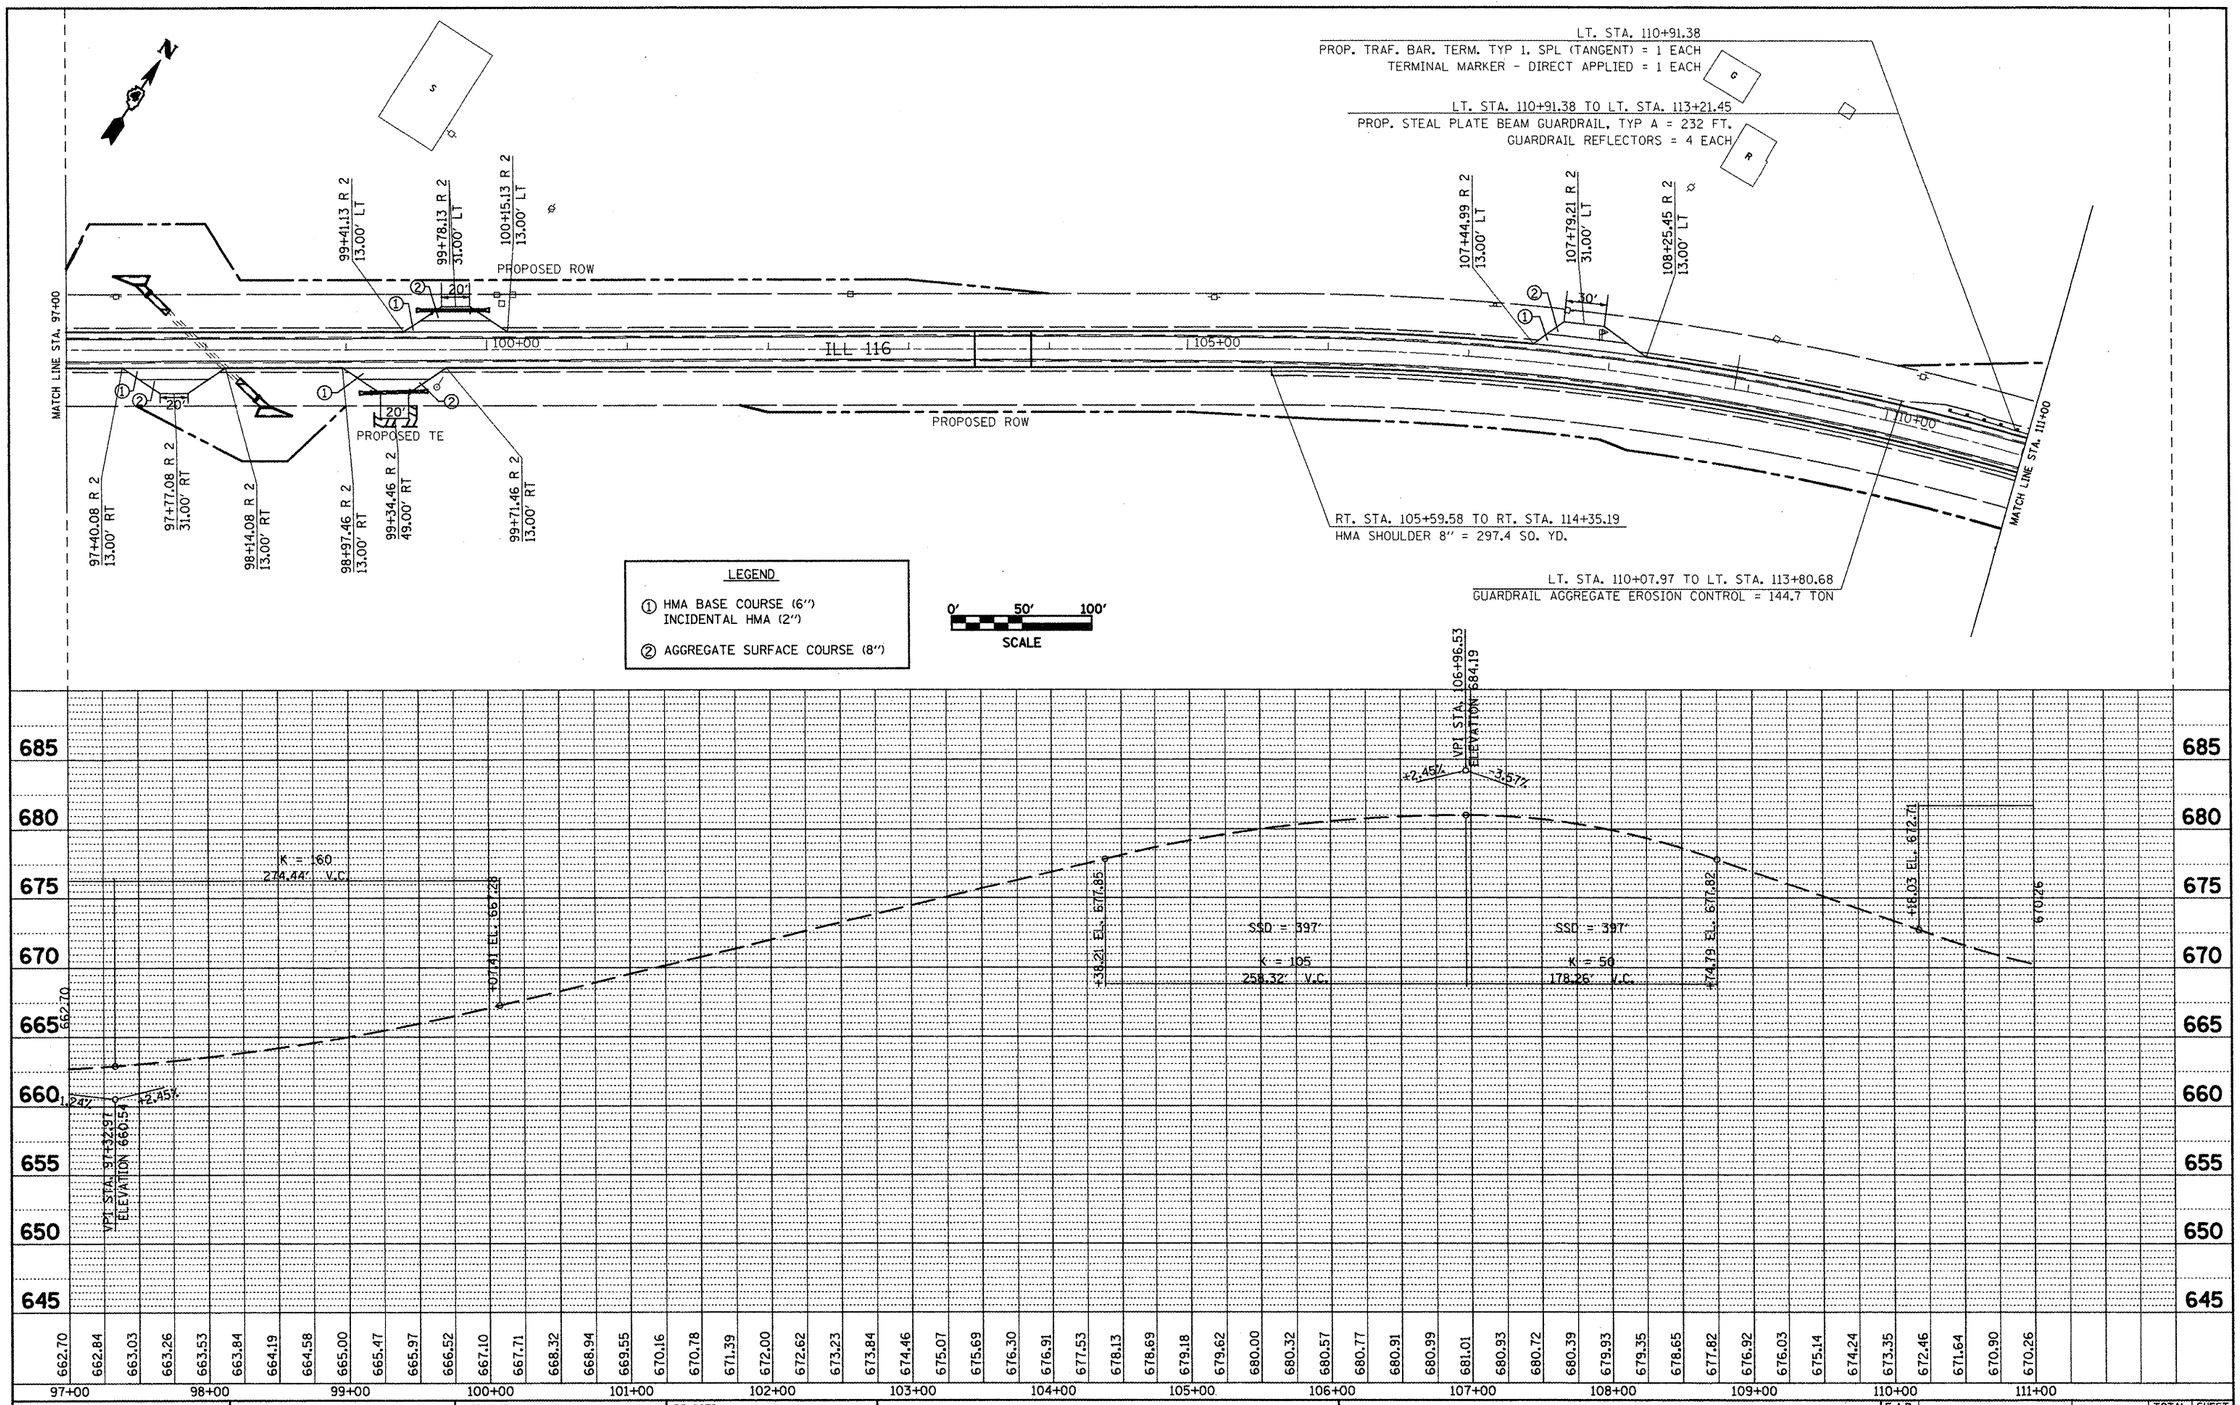

PLAN: SURVEYED / PLOTTED / ALIGNMENT CHECKED / RT. OF WAY CHECKED / CADD FILE NAME / NOTE BOOK NO. / BY / DATE

PROFILE: SURVEYED / PLOTTED / GRADES CHECKED / B.M. NOTED / STRUCTURE NOTAT'NS CH'KD / NOTE BOOK NO. / BY / DATE

FILE NAME = miscsheets.dgn	USER NAME = ghidinaam	DESIGNED -	REVISED -	STATE OF ILLINOIS DEPARTMENT OF TRANSPORTATION	PROPOSED PLAN/PROFILE - IL 116
		DRAWN -	REVISED -		
	PLOT SCALE = 100.0000 ' / IN.	CHECKED -	REVISED -		
	PLOT DATE = 2/27/2009	DATE -	REVISED -		SCALE: SHEET NO. OF SHEETS STA. TO STA.

F.A.P RTE.	SECTION	COUNTY	TOTAL SHEETS	SHEET NO.
				172
		CONTRACT NO. 88773		
FED. ROAD DIST. NO.	ILLINOIS	FED. AID PROJECT		