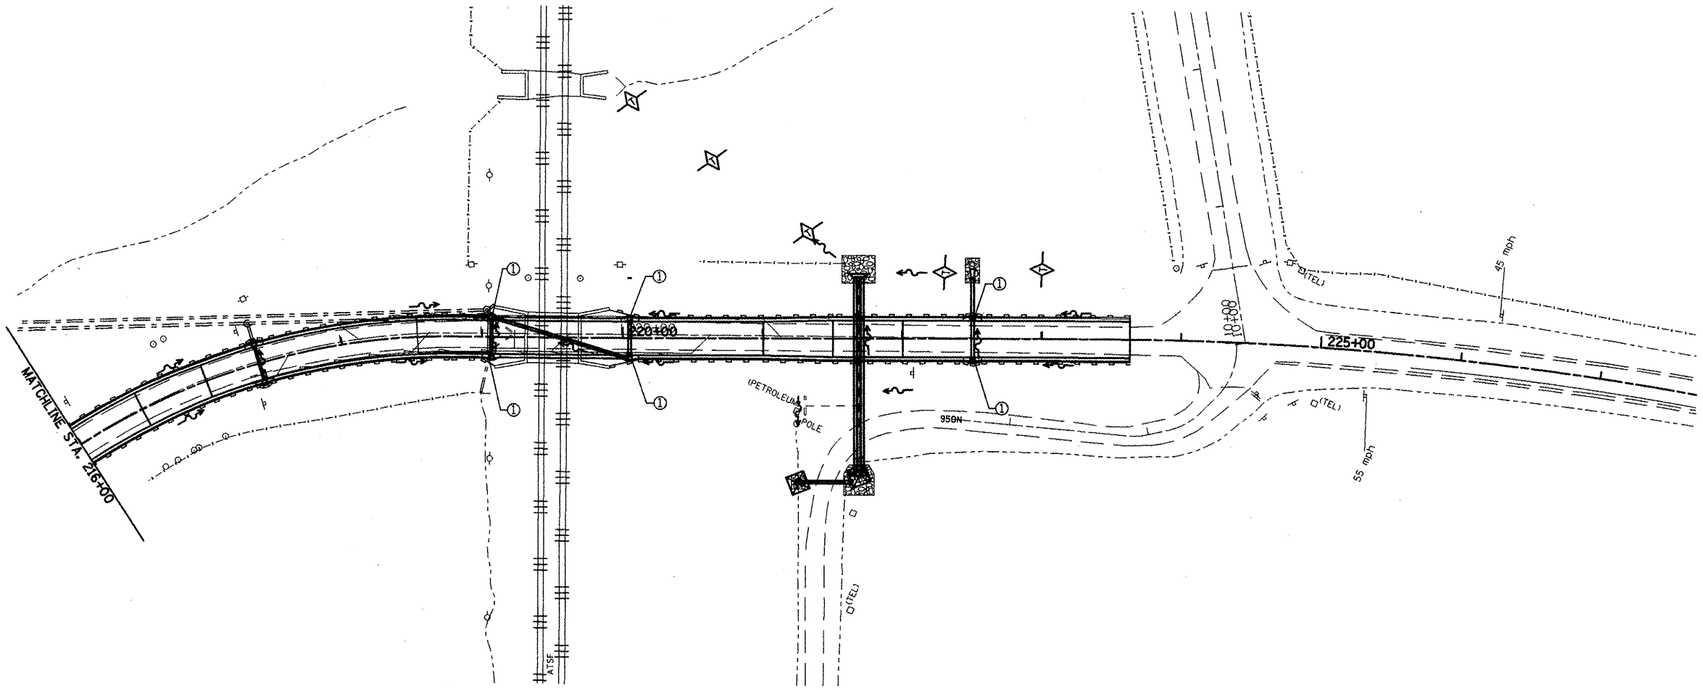

NOTE:

PERIMETER EROSION BARRIER SHALL BE PLACED ONE FOOT AWAY FROM THE EXIST. AND PROP. RIGHT OF WAY. ALL LOCATIONS AND OFFSETS ARE LOCATED IN THE SCHEDULE OF QUANTITIES.

0' 50' 100'
SCALE

TEMP. DITCH CHECKS
PERIMETER EROSION BARRIER
INLET & PIPE PROTECTION
① INLET FILTERS

FILE NAME = draindetail.dgn	USER NAME = ghadnaam	DESIGNED -	REVISED -	STATE OF ILLINOIS DEPARTMENT OF TRANSPORTATION	TEMPORARY EROSION CONTROL IL 116 STA. 216+00 TO STA. 223+63.16	F.A.P RTE.	SECTION	COUNTY	TOTAL SHEETS / SHEET NO.
		DRAWN -	REVISED -			665		HENDERSON	206
	PLOT SCALE = 100.0000 ' / IN.	CHECKED -	REVISED -					CONTRACT NO. 88773	
	PLOT DATE = 1/20/2009	DATE -	REVISED -		SCALE: SHEET NO. OF SHEETS STA. TO STA.	FED. ROAD DIST. NO.	ILLINOIS	FED. AID PROJECT	