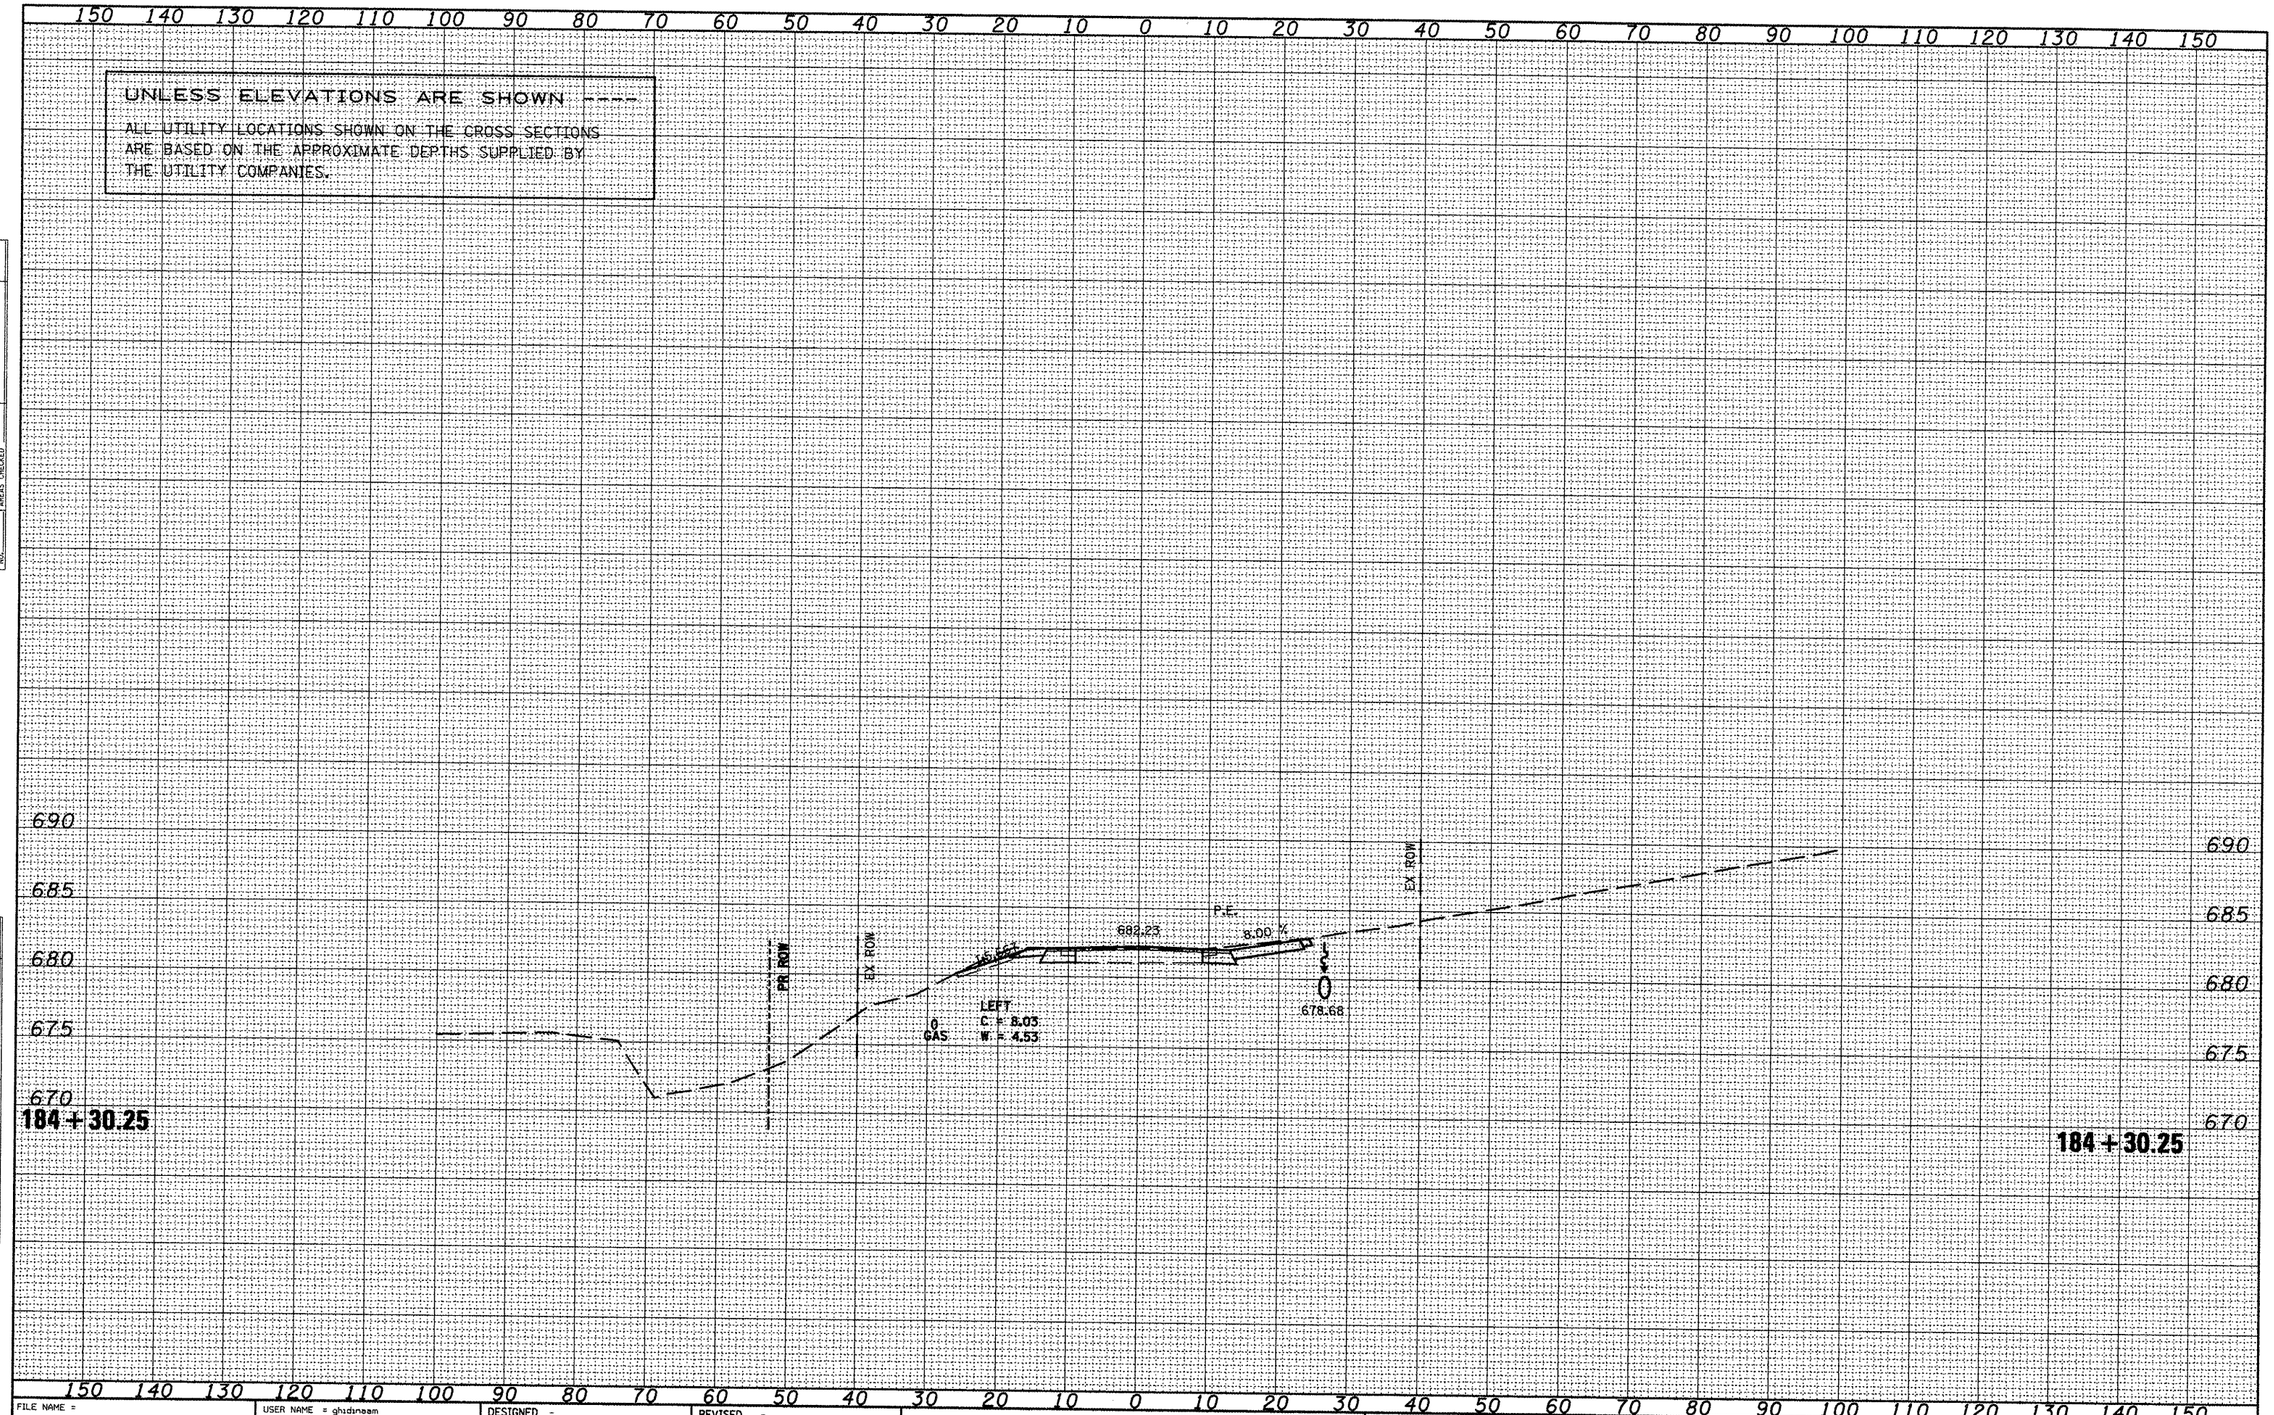

FILE NAME = xsectsheet.dgn	USER NAME = ghidinaam	DESIGNED -	REVISED -	STATE OF ILLINOIS DEPARTMENT OF TRANSPORTATION	IL 116 – MAINLINE	F.A.P. RTE. 665	SECTION (136,137)W&RS-3;109BR-2	COUNTY HENDERSON	TOTAL SHEETS	SHEET NO. 389
		DRAWN -	REVISED -							
	PLOT SCALE = 20.0000 ' / IN.	CHECKED -	REVISED -					CONTRACT NO. 88773		
	PLOT DATE = 1/21/2009	DATE -	REVISED -		SCALE: SHEET NO. OF SHEETS STA. 184+30.25 TO STA. 184+30.25			ILLINOIS FED. AID PROJECT		