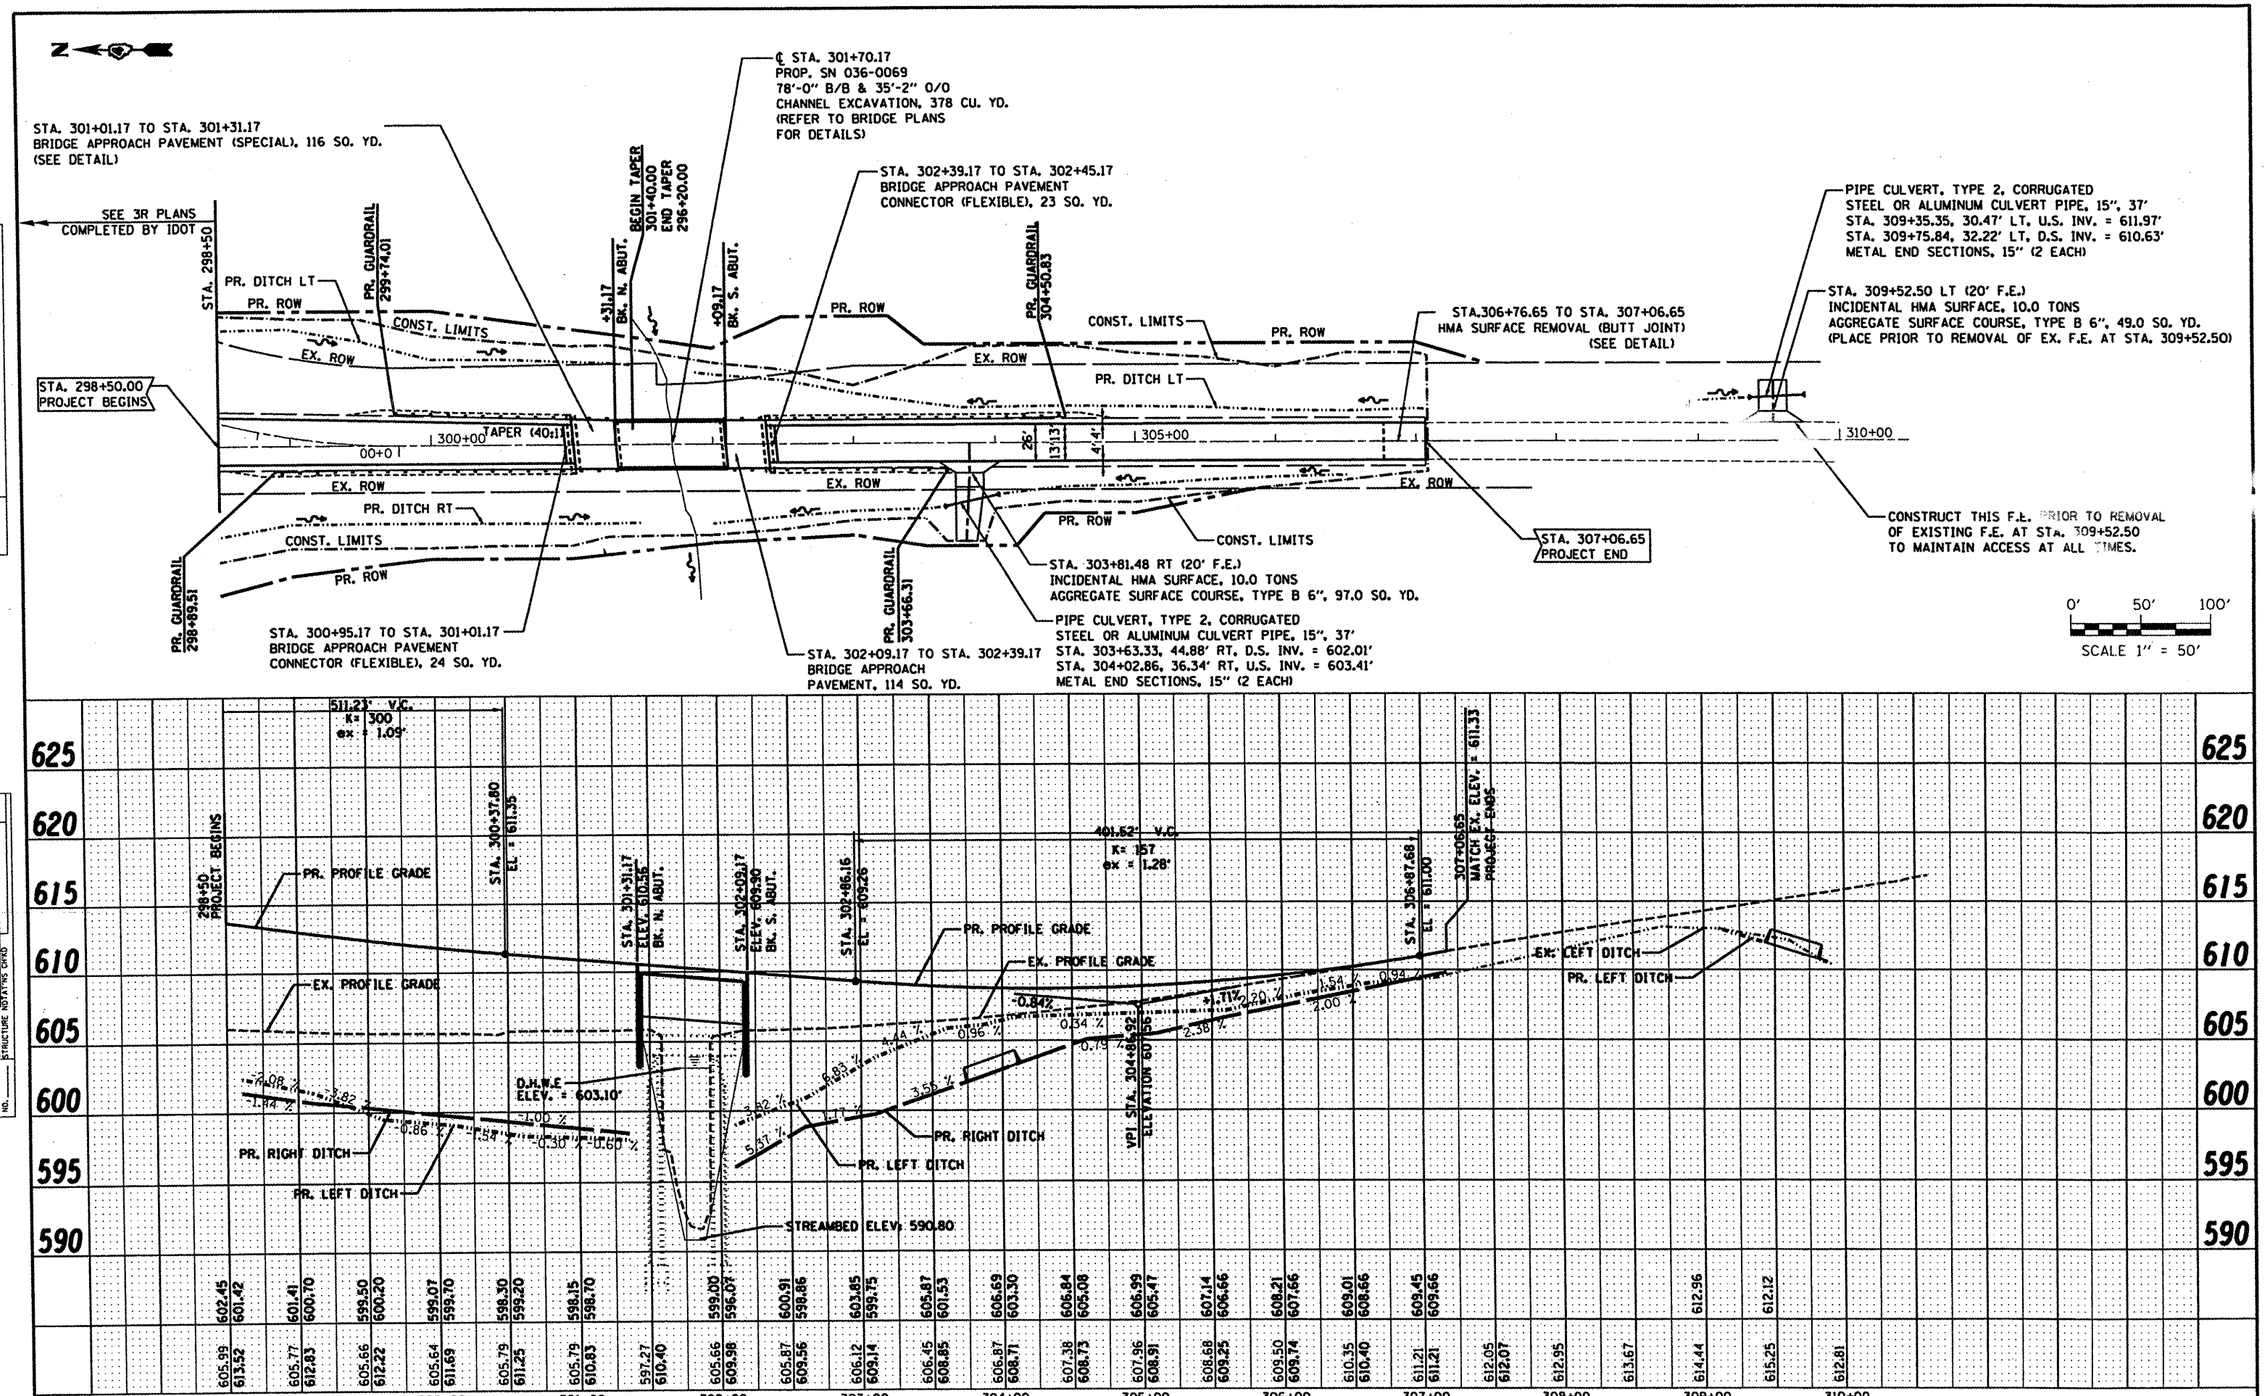

FILE NAME = P:\050301\dgn\CADD SHEETS\D488773-sht-001-plnprf.dgn	USER NAME = jstein	DESIGNED - JWS	REVISED - ___	STATE OF ILLINOIS DEPARTMENT OF TRANSPORTATION	ILLINOIS ROUTE 94 PLAN AND PROFILE
	PLOT SCALE = 100.0000 ' / IN.	DRAWN - JWS	REVISED - ___		SCALE: 1" = 50' | SHEET NO. 1 OF 1 SHEETS | STA. 298+50.00 TO STA. 309+80.00
	PLOT DATE = 1/21/2009	CHECKED - SJK	REVISED - ___		
		DATE - 1/21/2009	REVISED - ___		

F.A.P. RTE.	SECTION	COUNTY	TOTAL SHEETS	SHEET NO.
534	(136,137)W&RS-3,(136R,109BR-2)	HENDERSON	490	425
		CONTRACT NO. 88773		
FED. ROAD DIST. NO. 7	ILLINOIS	FED. AID PROJECT		

PLAN		BY	DATE
SURVEYED			
PLOTTED			
ALIGNMENT CHECKED			
DESIGN CHECKED			
CADD FILE NAME			
NOTE BOOK NO.			

PROFILE		BY	DATE
SURVEYED			
PLOTTED			
GRADES CHECKED			
B.M. NOTED			
STRUCTURE NOTATIONS CHKD			
NOTE BOOK NO.			