JAN 07 2009 1:40PM CROSSSECT BASE.DWG

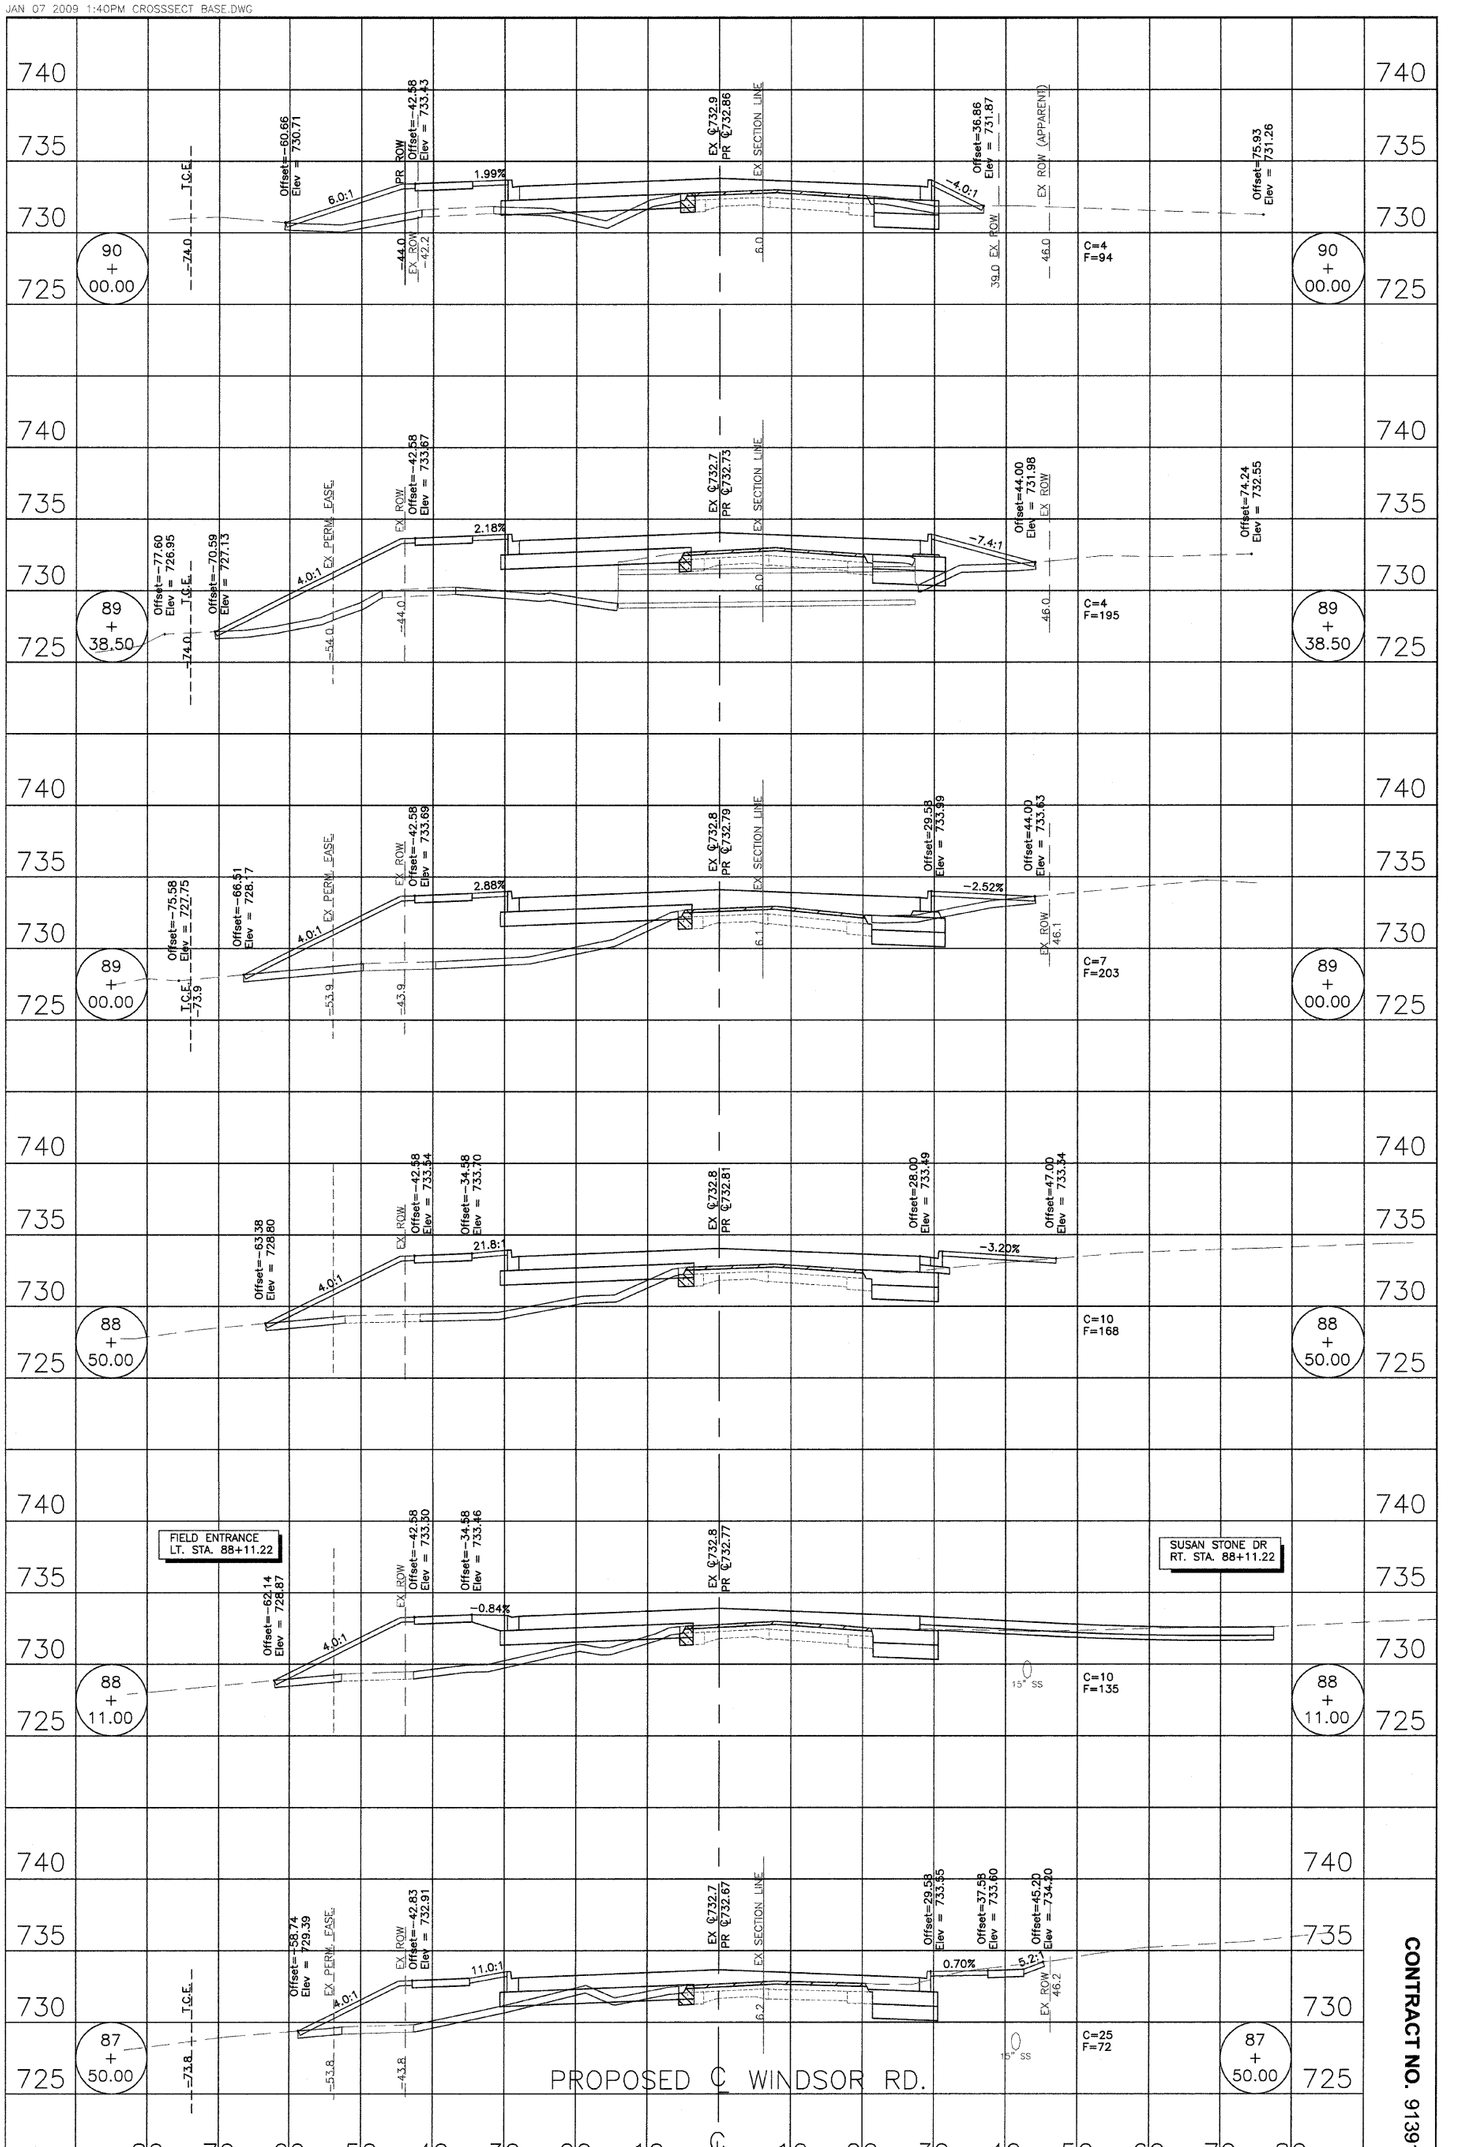

CONTRACT NO. 91391

SHEET NO. 125 OF 145

WINDSOR ROAD IMPROVEMENTS
CROSS SECTIONS
STA 87+50.00 TO STA 90+00.00

DATED: 1/09	DRAWN BY: AJS
DESIGNED BY: CES	CHECKED BY: GLJ
CITY SECTION 00-00361-00-PV	

CITY OF URBANA
PUBLIC WORKS
ENGINEERING DIVISION

CITY OF URBANA