F.A.S. RTE.	SECTION	COUNTY	TOTAL SHEETS	SHEET NO.
569	07-00110-01-SP	LOGAN	26	22
PROJECT NO. HRR-0569(106)		CONTRACT NO. 93479		
FED. ROAD DIST. NO. _	ILLINOIS	FED. AID PROJECT		

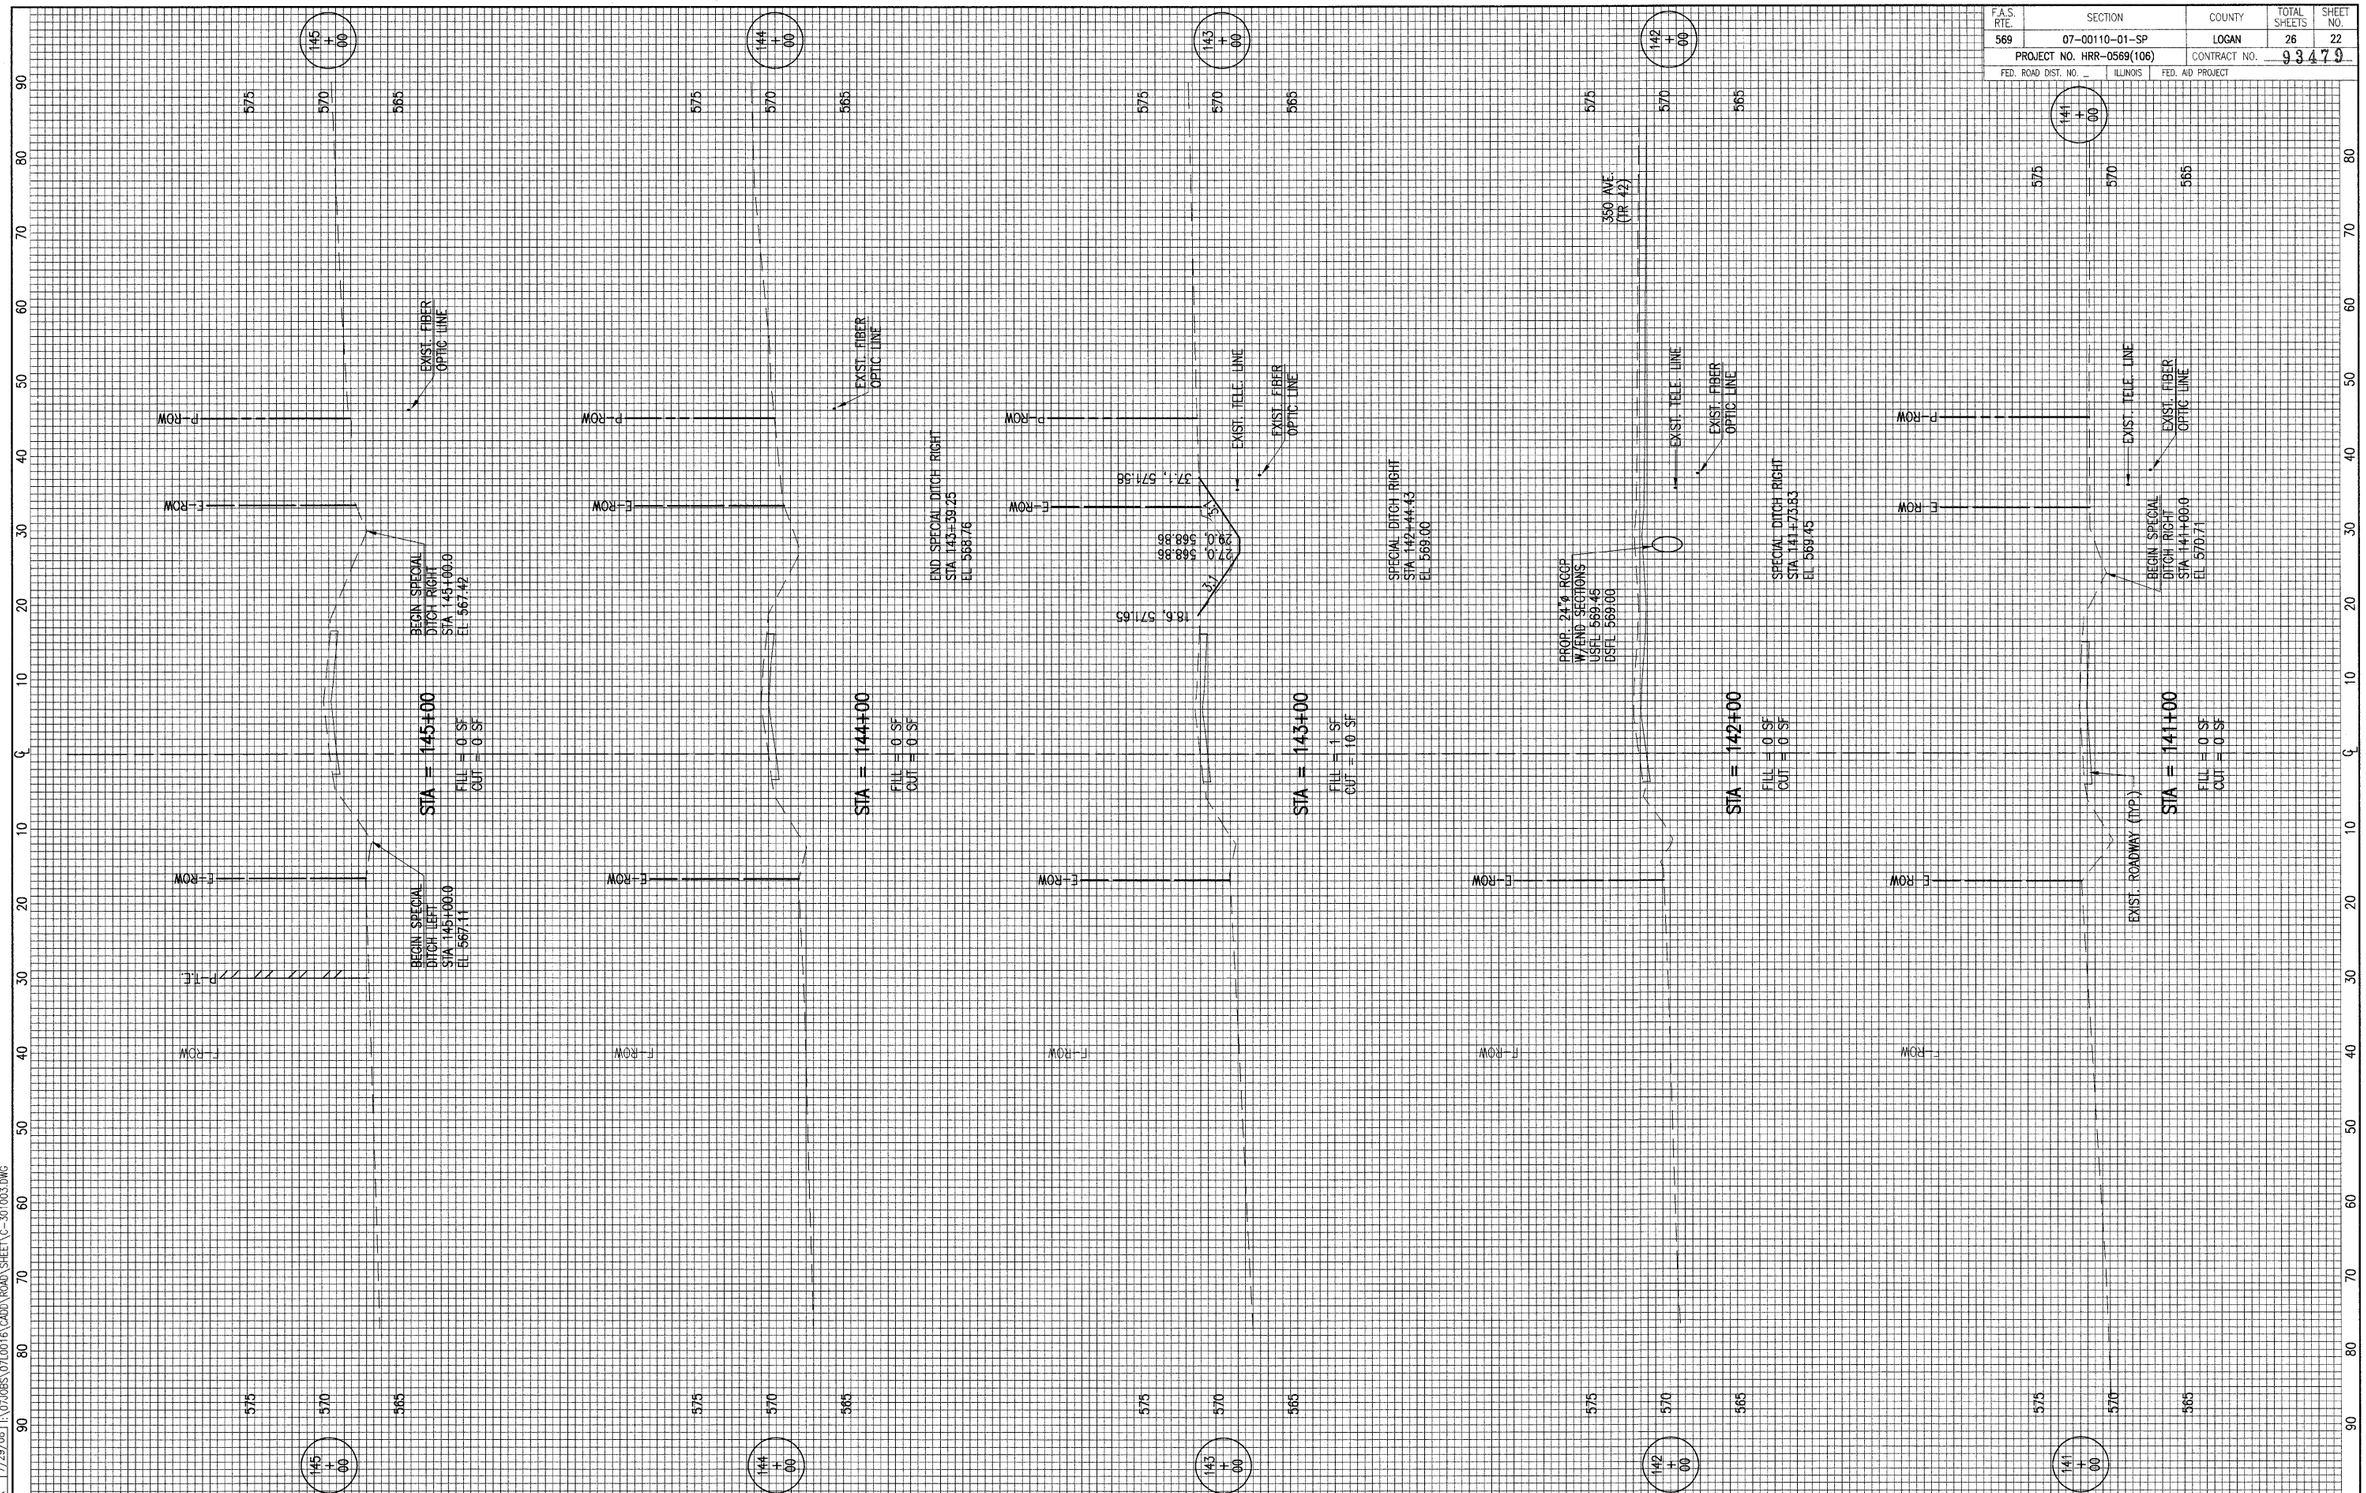

LAYOUT	BJB	6/30/08
DRAWN	BJB	7/30/08
REVIEWED	LDK	7/29/08

AUG 06, 2008 11:21 AM
I:\07JOBS\07L0016\CADD\ROAD\SHEET\C-301003.DWG

HANSON
Hanson Professional Services Inc.
1525 South Sixth Street, Springfield, IL 62703
Registration No. 184-001084
© Copyright Hanson Professional Services Inc. 2008

DESIGNED	–	REVISED	–
DRAWN	–	REVISED	–
CHECKED	–	REVISED	–
DATE	– 08-08-08	REVISED	–

STATE OF ILLINOIS
DEPARTMENT OF TRANSPORTATION

CULVERT NO. 3 & CULVERT NO. 4 CROSS SECTIONS
5th STREET ROAD
LOGAN COUNTY, ILLINOIS

SCALE: 1"=10'H; 1"=5'V | PAGE 3 OF 7 | STA. 141+00.00 TO STA. 145+00.00