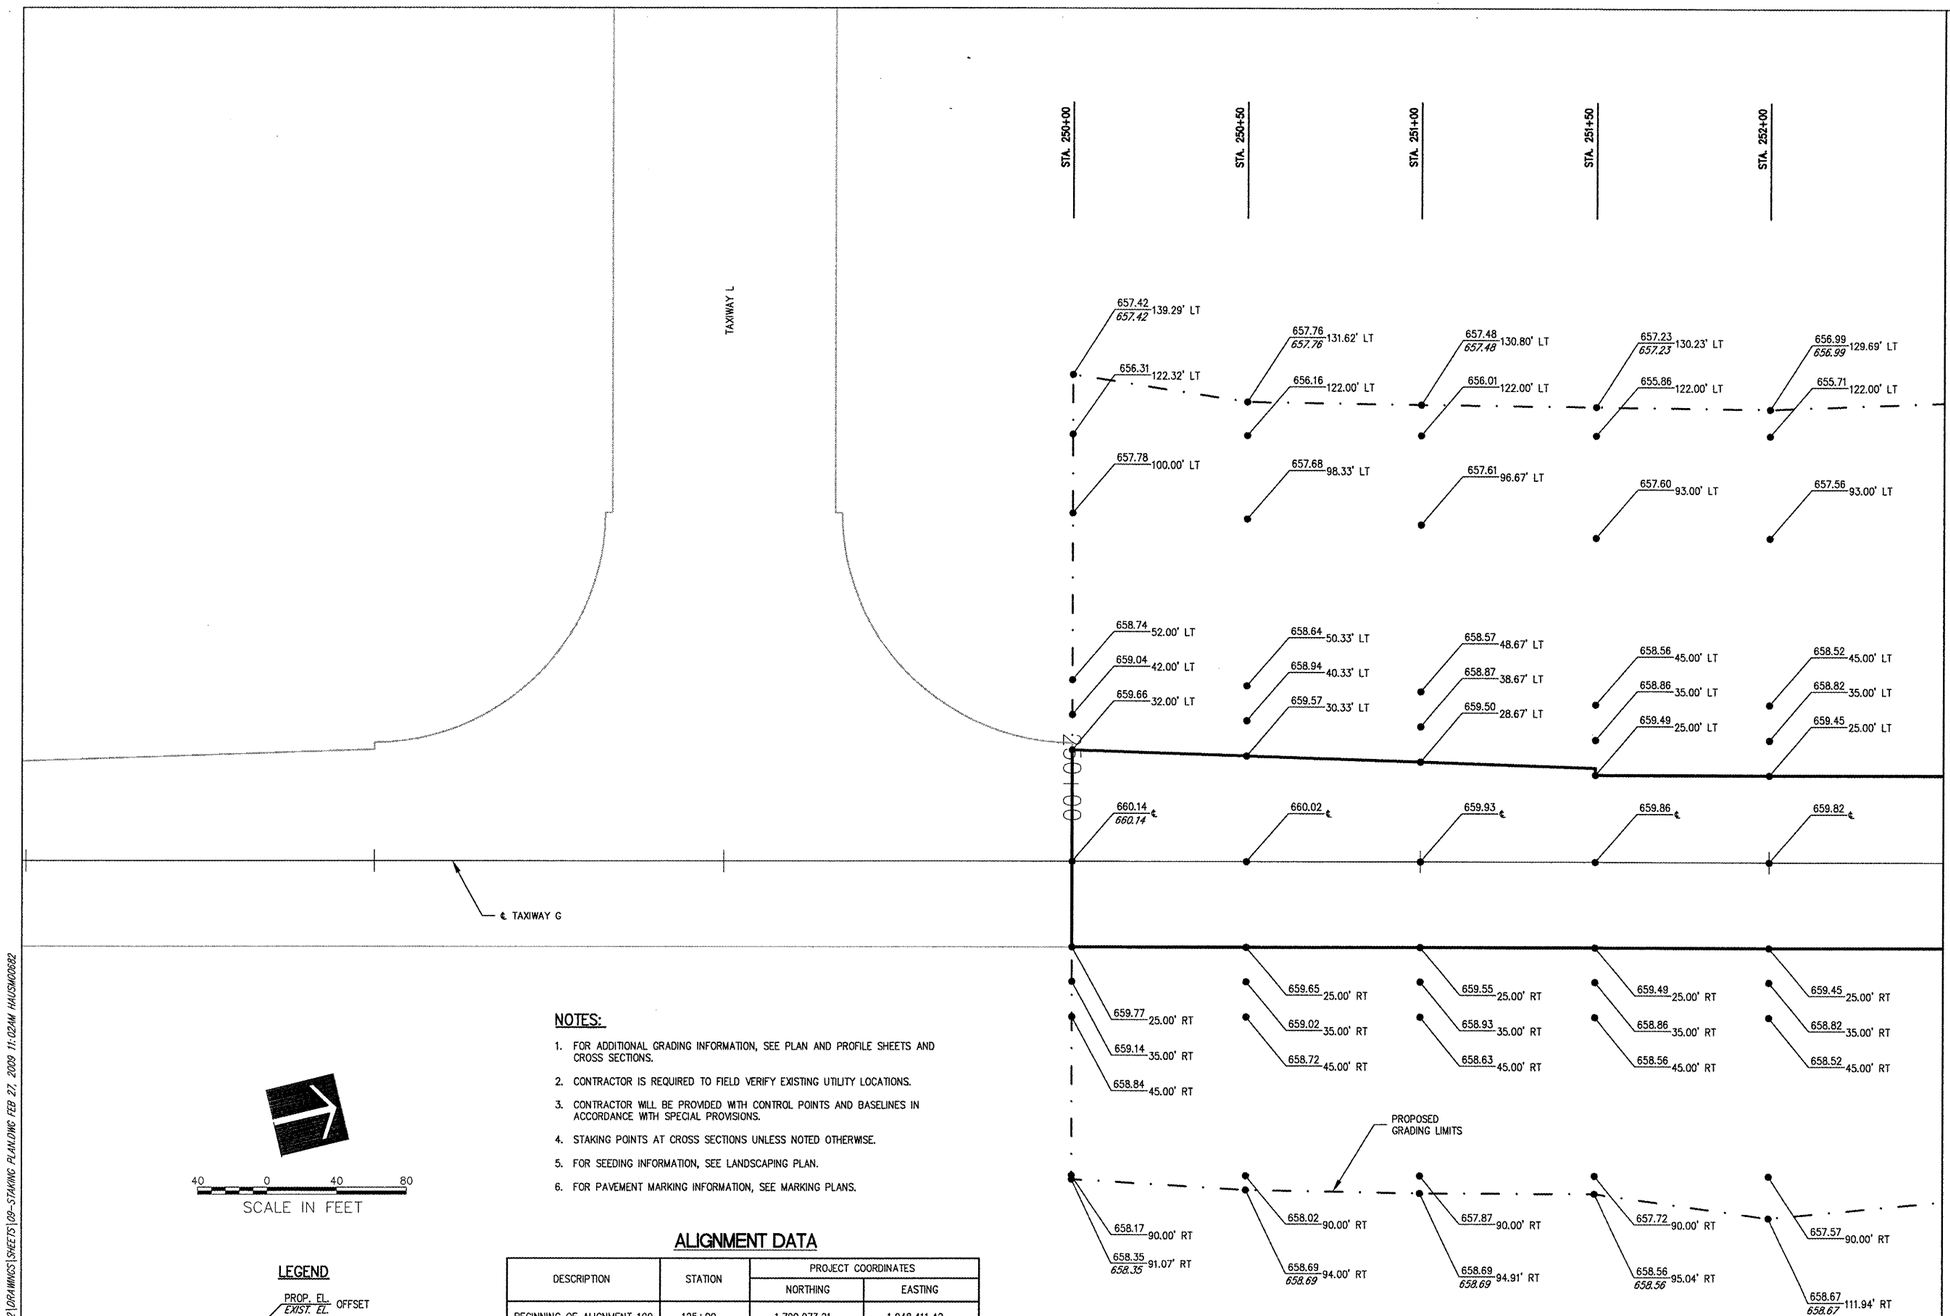


40 0 40 80
SCALE IN FEET

LEGEND

PROP. EL. / EXIST. EL. OFFSET

GRADING LIMITS

NOTES:

1. FOR ADDITIONAL GRADING INFORMATION, SEE PLAN AND PROFILE SHEETS AND CROSS SECTIONS.
2. CONTRACTOR IS REQUIRED TO FIELD VERIFY EXISTING UTILITY LOCATIONS.
3. CONTRACTOR WILL BE PROVIDED WITH CONTROL POINTS AND BASELINES IN ACCORDANCE WITH SPECIAL PROVISIONS.
4. STAKING POINTS AT CROSS SECTIONS UNLESS NOTED OTHERWISE.
5. FOR SEEDING INFORMATION, SEE LANDSCAPING PLAN.
6. FOR PAVEMENT MARKING INFORMATION, SEE MARKING PLANS.

## ALIGNMENT DATA

| DESCRIPTION | STATION | PROJECT COORDINATES | |
|---|---|---|---|
| | | NORTHING | EASTING |
| BEGINNING OF ALIGNMENT 100 | 125+00 | 1,799,073.21 | 1,048,411.42 |
| END OF ALIGNMENT 100 | 180+00 | 1,804,419.55 | 1,049,702.43 |
| BEGINNING OF ALIGNMENT 200 | 245+00 | 1,800,923.44 | 1,049,296.70 |
| END OF ALIGNMENT 200 | 270+00 | 1,803,353.60 | 1,049,856.52 |

I:\08J085\00940\08A0122\DRAWINGS\SHEETS\09-STAKING PLAN.DWG FEB 27, 2009 11:02AM HAUSMORBZ

LE040

HANSON

HANSON PROFESSIONAL SERVICES INC.

815 Commerce Drive, Suite 200
Oak Brook, Illinois 60523
Telephone: 630.990.3800
Fax: 630.990.3801

Illinois Professional Design Firm
Registration No. 184-001084

© Copyright Hanson Professional Service Inc. 2008

Chicago-Romeoville Airport

JOLIET REGIONAL PORT DISTRICT

1 George Michas Drive
Romeoville, Illinois 60446
Telephone: 815.838.9497
Fax: 815.838.9524

COMPLETE TAXIWAY G

AIP PROJECT NO. 3-17-0140-B43
IDA PROJECT NO. LOT-3883

| No. | Drawing Issue Description | Date | By |
|---|---|---|---|
| | | | |

Date

JANUARY 30, 2009

Sheet Title

# STAKING PLAN
# TAXIWAY G
# STA. 247+00 THRU
# STA. 252+50

08A0122
Project Number

LDH 06/26/08
Layout By Date

LDH 06/26/08
Designed By Date

RMH 01/30/09
Reviewed By Date

LDH ---- ----
Drawn By

9
Sheet No.