LI031

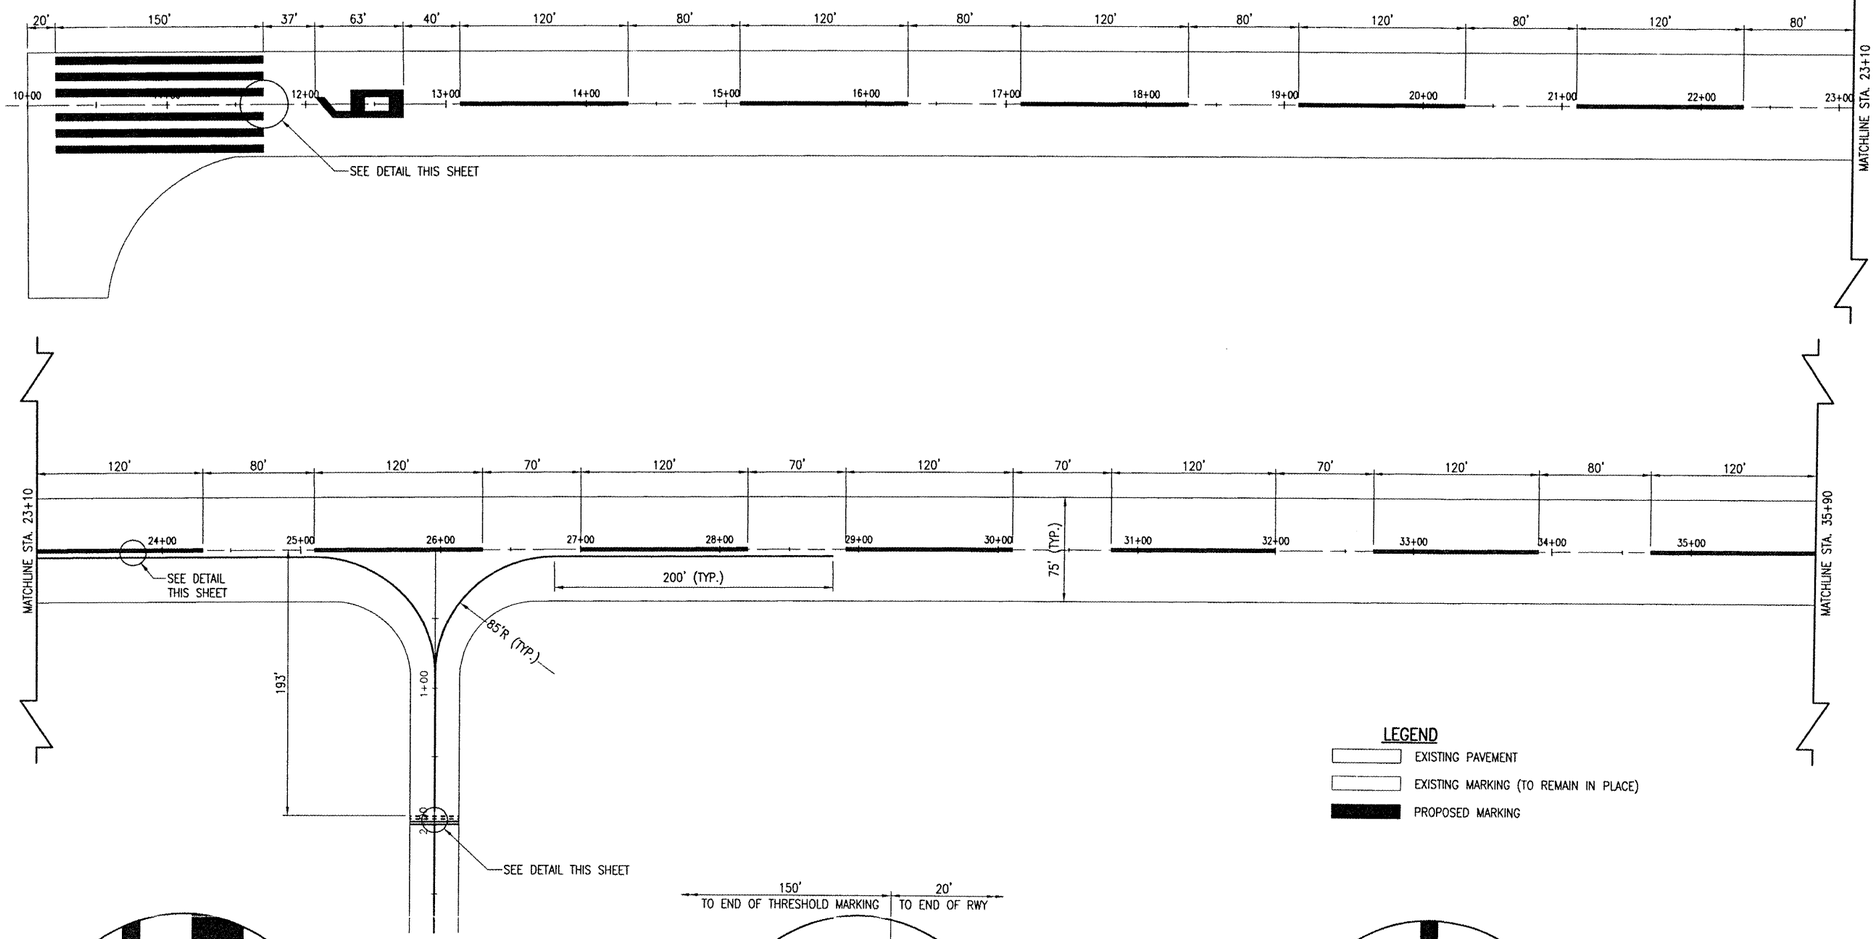

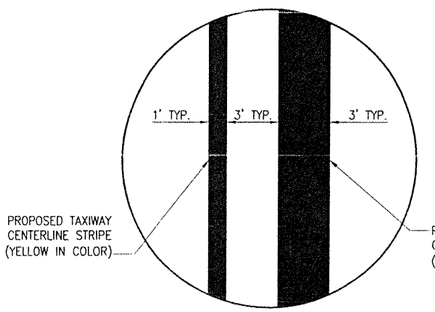

TAXIWAY CENTERLINE LEAD-IN DETAIL
"NOT TO SCALE"

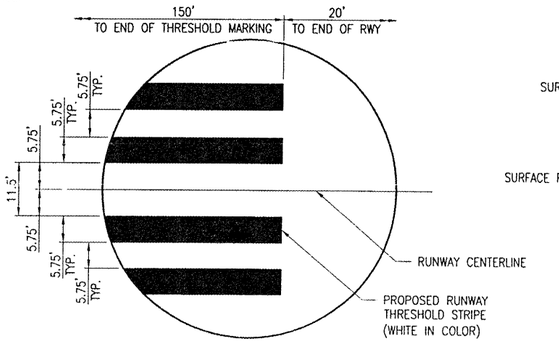

THRESHOLD STRIPE DETAIL
"NOT TO SCALE"

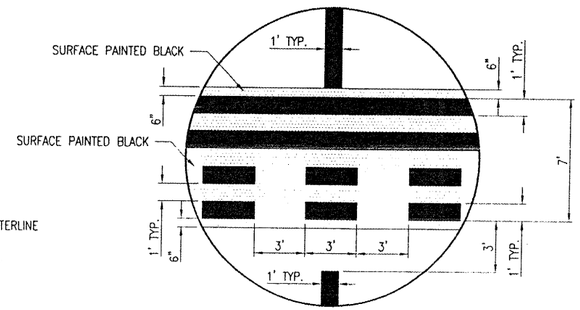

HOLDING POSITION DETAIL
"NOT TO SCALE"

LEGEND

- EXISTING PAVEMENT
- EXISTING MARKING (TO REMAIN IN PLACE)
- PROPOSED MARKING

0' 25' 50' 100'

FULL SIZE SCALE 1" = 50'
HALF SIZE SCALE 1" = 100'

DATE	REVISION	BY

LITCHFIELD MUNICIPAL AIRPORT
LITCHFIELD, ILLINOIS

IL. PROJ.: 3LF-3559 A.I.P. PROJ.: 3-17-0063-B13

MS Project No. 814-06RWYD 0800
Filename R-101MRK.DWG
Scale SCALE: 1"=50'
Date 01/29/08

LAYOUT	KDM	12/19/05
DRAWN	KDM	12/19/05
REVIEWED	CAH	01/29/08

HANSON

Hanson Professional Services Inc.
1525 South Sixth Street
Springfield, Illinois 62703-2886
Offices Nationwide

PROPOSED P.F.C. ON RUNWAY 9-27

PROPOSED MARKING PLAN (RWY 9-27) STA. 10+00 TO STA. 35+90

7

APR 11, 2008 10:28 AM HAGLOOO332
J:\AIRPORTS\LITCHFIELD\814-06RWY.AIRPORT\SHEETS\R-101MRK.DWG — 10+00 TO 35+90