Hanson Professional Services Inc.
Suite 200, 1525 Commerce Drive
Oak Brook, Illinois 60523
© Copyright Hanson Professional Services Inc. 2009

HANSON

PROFILE	SURVEYED	BY	DATE
	PLOTTED		
	GRADES CHECKED		
NOTE BOOK	ALIGNMENT		
NO.	STRUCTURE NOTATNS CHKD		

LK006

EXISTING COUNTY ROW
OLD PYOTT ROAD
EXISTING COUNTY ROW
PYOTT ROAD
PROPOSED PAVEMENT (SEE TYPICALS)
PT STA 40+85.88
℄ PROPOSED PYOTT ROAD, STA 16+52.55
℄ ACCESS DRIVEWAY, STA 41+27.99
SAW CUT STA. 40+19.23
40+00
10.00
10.00
POT STA 40+00.00
PC STA 40+66.89
AGGREGATE SHOULDER (SEE TYPICALS)

PROP. CURVE DVWY_40-C1
PI STA. = 40+76.50
Δ = 21° 45′ 56″ (RT)
D = 114° 35′ 30″
R = 50.00′
T = 9.61′
L = 18.99′
E = 0.92′
e = N.A.
T.R. = N.A.
S.E. RUN = N.A.
P.C. STA. = 40+66.89
P.T. STA. = 40+85.88

NOTES
1. SEE IDOT DRIVEWAY STANDARD FOR ADDTIONAL DETAILS

15+00
PYOTT ROAD
℄ PROPOSED PYOTT ROAD, STA 14+59.26
℄ ACCESS DRIVEWAY, STA 31+00.00
SAW CUT STA. 30+49.65
PC STA 30+51.49
POT STA 30+00.00
30+00
PC STA 30+63.05
EXISTING COUNTY ROW
OLD PYOTT ROAD
EXISTING COUNTY ROW

PROP. CURVE DVWY_30-1
PI STA. = 30+57.30
Δ = 13° 15′ 03″ (RT)
D = 114° 35′ 30″
R = 50.00′
T = 5.81′
L = 11.56′
E = 0.34′
e = N.A.
T.R. = N.A.
S.E. RUN = N.A.
P.C. STA = 30+51.49
P.T. STA = 30+63.05

-N-
HORIZONTAL SCALE: 1″ = 20′
VERTICAL SCALE: 1″ = 5′

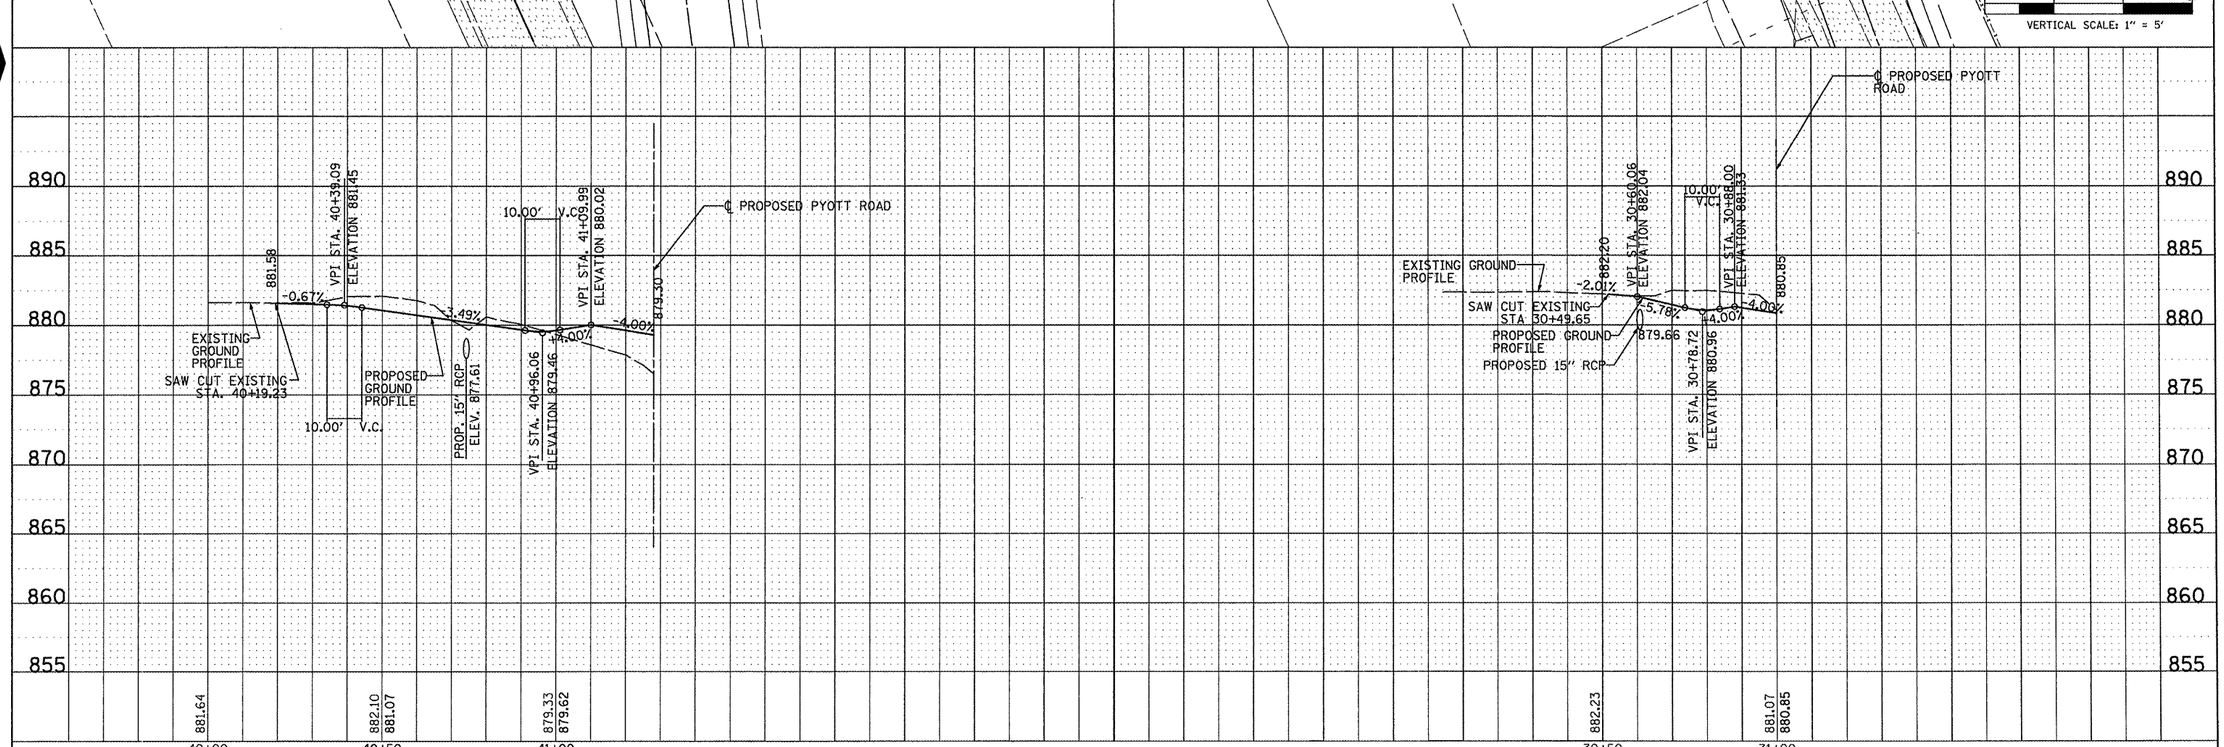

FILE NAME =	USER NAME = Blain01219	DESIGNED - BLB	REVISED -
i:\05jobs\00841\05b8021\civil part b\sheets\C-7PP-PR10.sht		DRAWN - CBP	REVISED -
	PLOT SCALE = 39.9999 ′ / IN.	CHECKED - LDH	REVISED -
	PLOT DATE = 02\25\2009, 11:40 AM	DATE - 05/21/08	REVISED -

VILLAGE OF LAKE IN THE HILLS, ILLINOIS

DRIVEWAY PLAN AND PROFILES

SCALE: 1″ = 20′ | SHEET NO. 33 OF 143 SHEETS | STA. | TO STA.

F.A. RTE.	SECTION	COUNTY	TOTAL SHEETS	SHEET NO.
			143	33
		CONTRACT NO.		
AIP NO. 3-17-0112-B10	ILLINOIS	IDA NO. 3CK-3807		