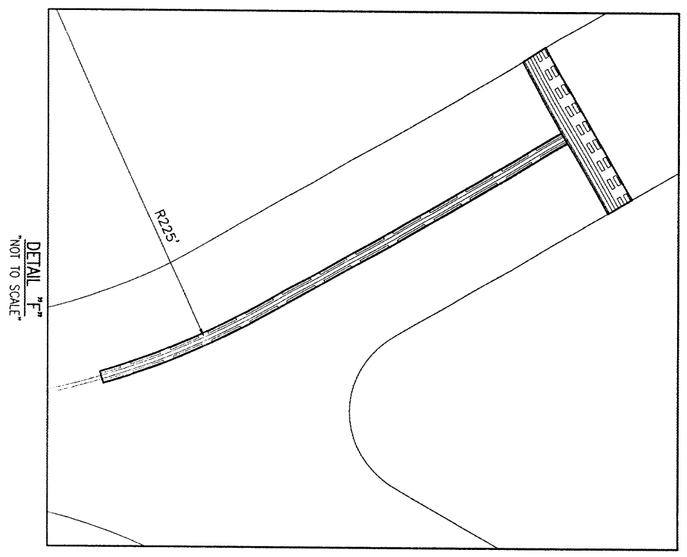

DETAIL "F"
"NOT TO SCALE"

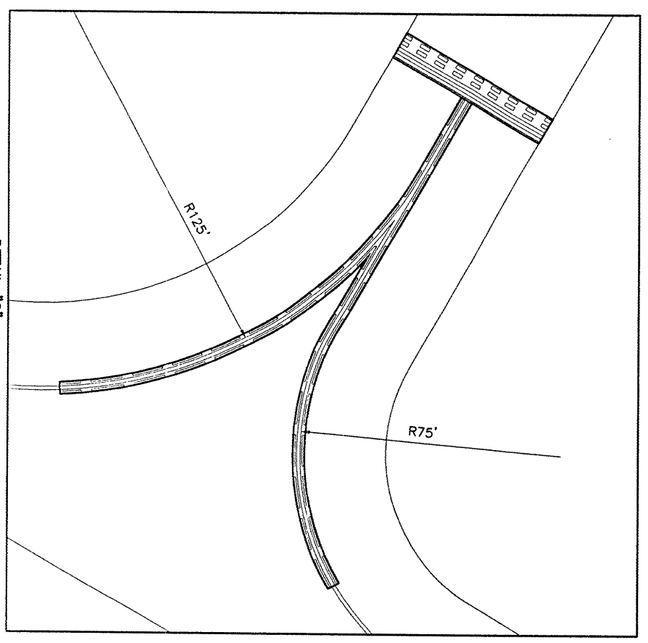

DETAIL "G"
"NOT TO SCALE"

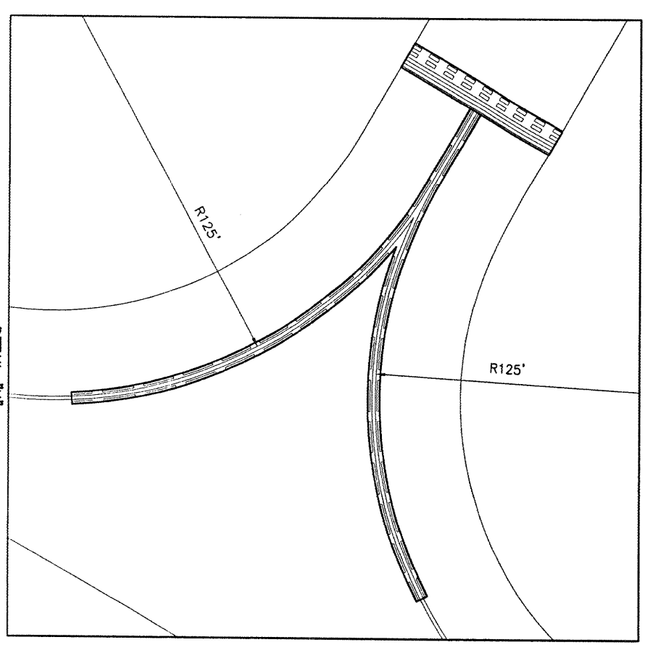

DETAIL "H"
"NOT TO SCALE"

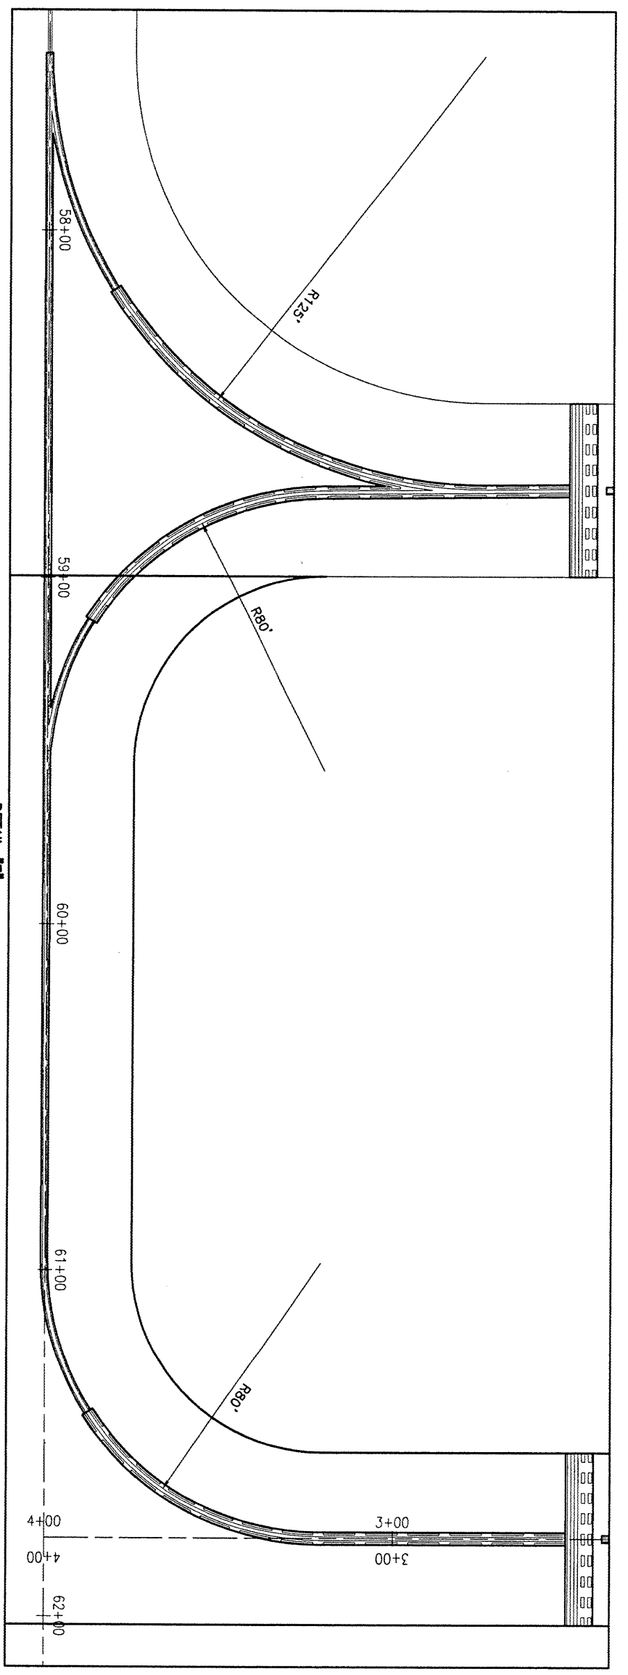

DETAIL "E"
"NOT TO SCALE"

LEGEND
EXISTING IMPROVEMENTS
PROPOSED PAVEMENT
PROPOSED PAVEMENT MARKING

SR085

60 OF 81 SHEETS

60

RUNWAY SAFETY AREA IMPROVEMENTS

PROPOSED TAXIWAY ENHANCED MARKING DETAILS, SHEET 2

HANSON
Hanson Professional Services Inc.
1525 South Sixth Street
Springfield, Illinois 62703-2886
Offices Nationwide

HPI Project No.	83706RWYD 0800
Filename	R-152MRK.DWG
Scale	1"=50'
Date	02/12/08

LAYOUT	MDR	02/12/08
DRAWN	MDR	02/12/08
REVIEWED	CAH	07/11/08

ST. LOUIS REGIONAL AIRPORT
St.LouisRegional AIRPORT
EAST ALTON, ILLINOIS
IL. PROJ.: ALN-3825 A.I.P. PROJ.: 3-17-0002-B42

DATE	REVISION	BY