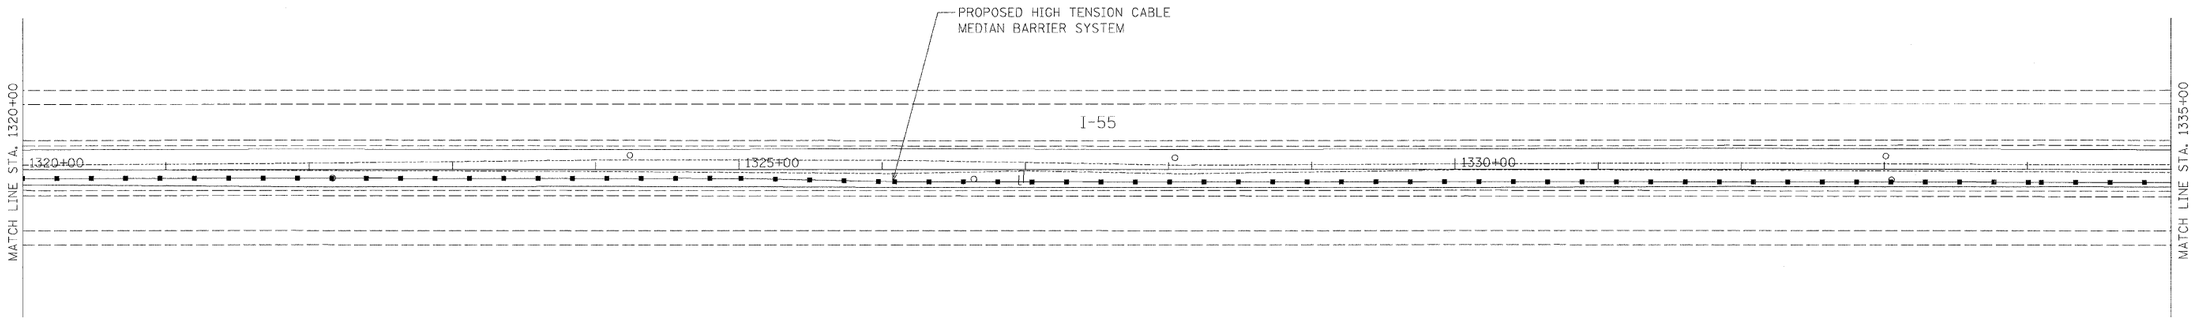

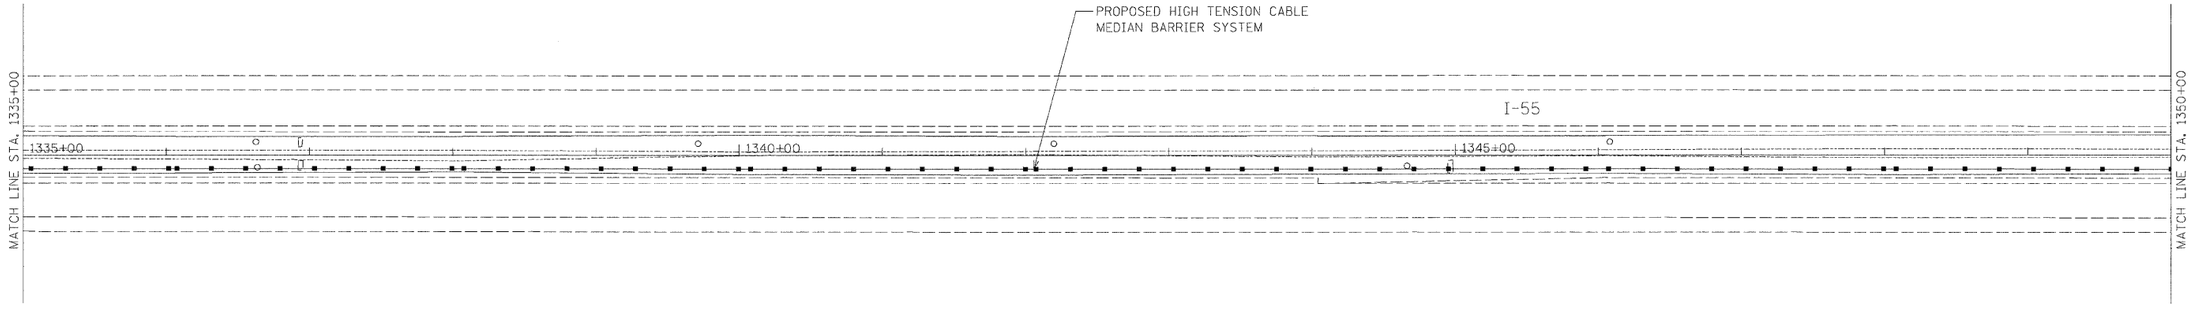

FILE NAME = $FILEL$	USER NAME = _USER_	DESIGNED - EAD	REVISED - ___	**STATE OF ILLINOIS DEPARTMENT OF TRANSPORTATION**	**EXISTING AND PROPOSED ROADWAY PLANS**			F.A.I. RTE.	SECTION	COUNTY	TOTAL SHEETS	SHEET NO.
		DRAWN - EAD	REVISED - ___					155	2007-042-I	WILL	29	8
	PLOT SCALE = 50.0000 ' / IN.	CHECKED - RJS	REVISED - ___							CONTRACT NO. 60D32		
	PLOT DATE = 2/13/2008	DATE - 01/21/2008	REVISED - ___		SCALE: 50	SHEET NO. 3 OF 23 SHEETS	STA. 1320+00 TO STA. 1350+00	FED. ROAD DIST. NO. _	ILLINOIS	FED. AID PROJECT		

...\Strategy\01-PD-Layout.dgn 2/13/2008 10:07:09 AM