| PLAN | SURVEYED | BY | DATE |
|---|---|---|---|
| | DRAWN | | |
| | ALIGNMENT CHECKED | | |
| NOTE BOOK | RT. OF WAY CHECKED | | |
| NO. | CADD FILE NAME | | |




| PROFILE | SURVEYED | BY | DATE |
|---|---|---|---|
| | DRAWN | | |
| | ALIGNMENT CHECKED | | |
| NOTE BOOK | RT. OF WAY CHECKED | | |
| NO. | CADD FILE NAME | | |

**NOTE:** LIMIT OF RESURFACING ON SIDE-STREETS THROUGH OUT THE IMPROVEMENT SHALL BE TO THE RADIUS OF RETURN OR AS DIRECTED BY THE ENGINEER.

FOR SUPERELEVATION CORRECTION USE LEVELING BINDER

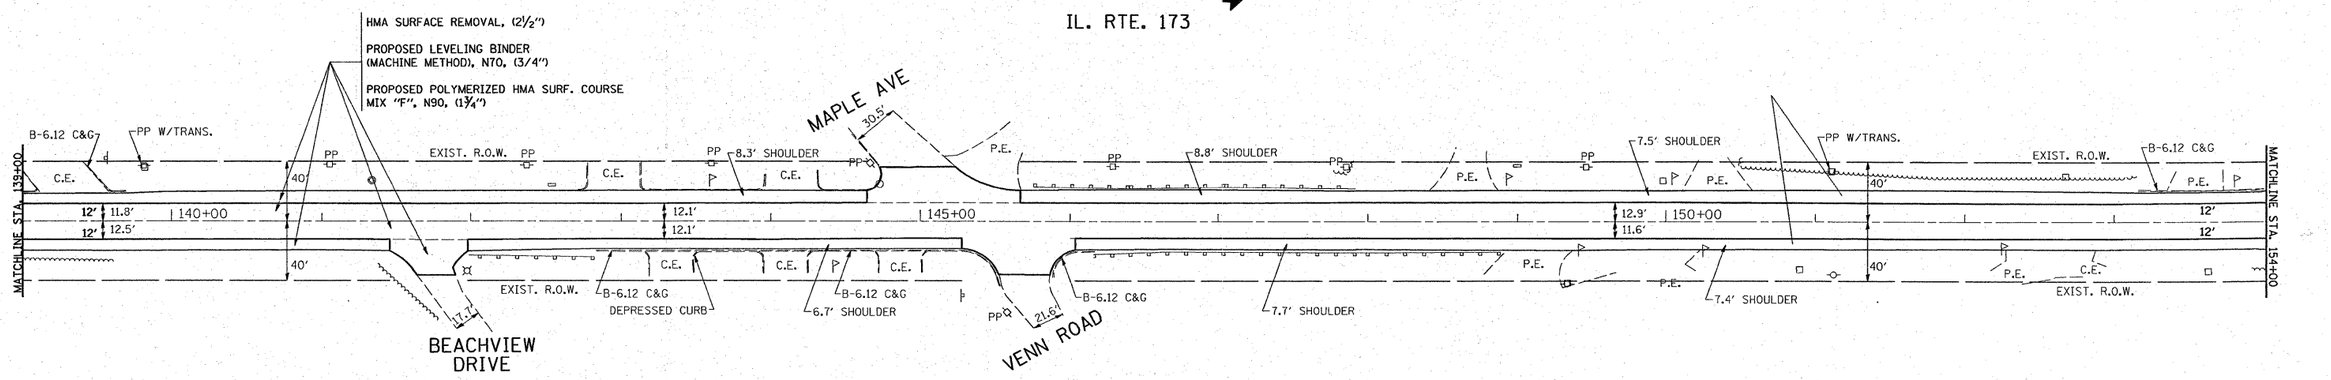


| | | | |
|---|---|---|---|
| FILE NAME = c:\projects\dl01108\sh_rdwy.dgn | USER NAME = drivekosgn | DESIGNED - | REVISED - |
| | | DRAWN - | REVISED - |
| | PLOT SCALE = 50.0000 ' / IN. | CHECKED - | REVISED - |
| | PLOT DATE = 1/31/2008 | DATE - | REVISED - |

**STATE OF ILLINOIS**
**DEPARTMENT OF TRANSPORTATION**

**IL. RTE. 173 (FAP 303) (LAKE AVENUE TO ORCHARD STREET)**
**PLAN AND PROFILE**

SCALE: 50H/5V:1" | SHEET NO. OF SHEETS | STA. 139+00 | TO STA. 154+00
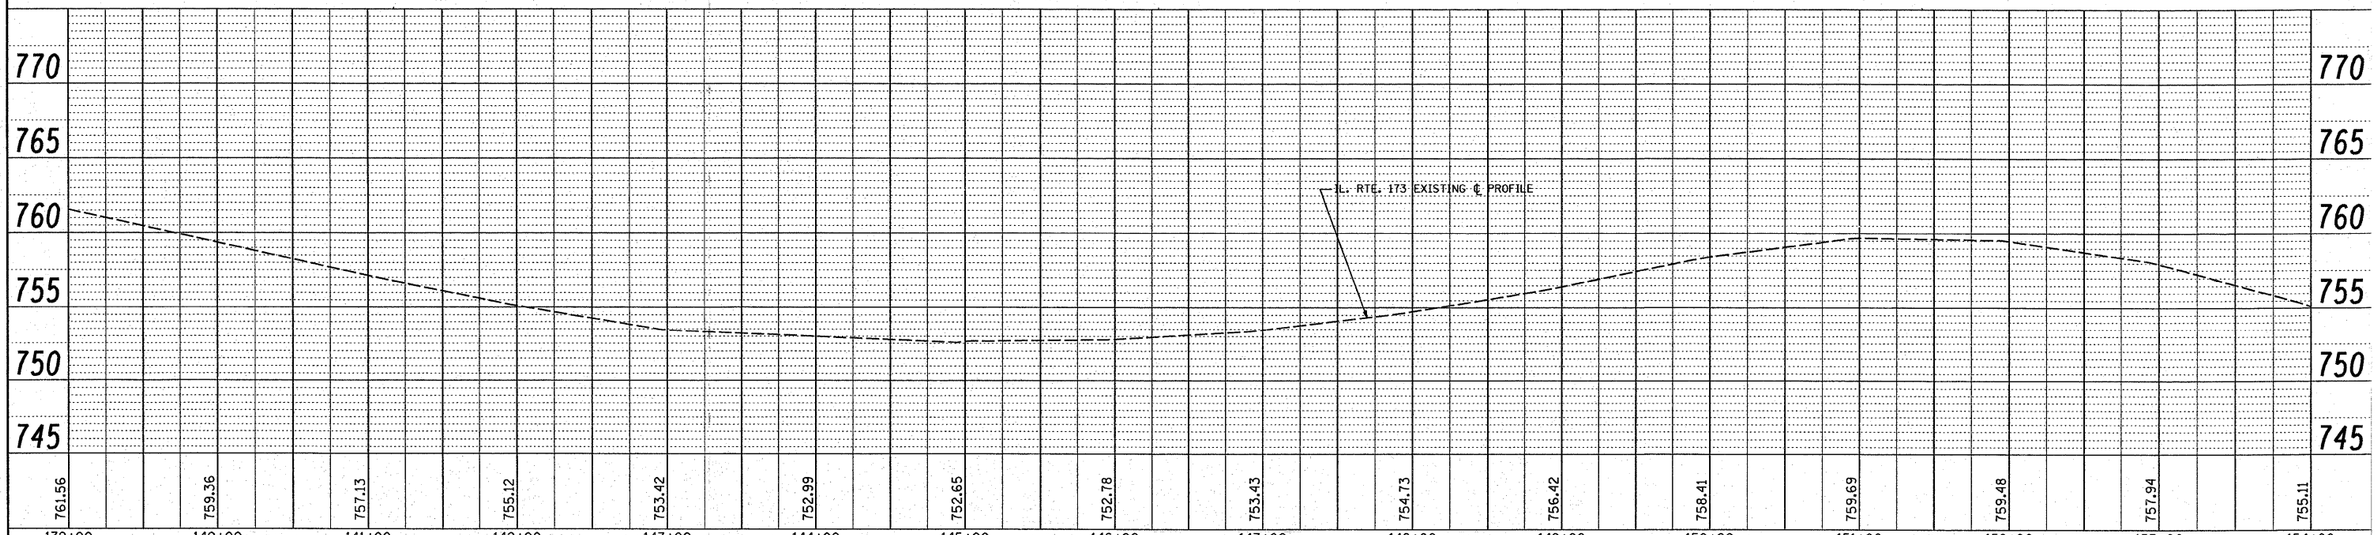
| F.A.P RTE. | SECTION | COUNTY | TOTAL SHEETS | SHEET NO. |
|---|---|---|---|---|
| 303 | 049-I | LAKE | 49 | 12 |
| | 2007 | CONTRACT NO. 60D39 | | |

FED. ROAD DIST. NO. 1 | ILLINOIS | FED. AID PROJECT