F.A.P. RTE.	SECTION	COUNTY	TOTAL SHEETS	SHEET NO.
374	3268F-R-1	COOK	279	80
STA. 168+00.00		TO STA. 181+00.00		
FED. ROAD DIST. NO.	ILLINOIS	FED. AID PROJECT		

CONTRACT NO. 62387

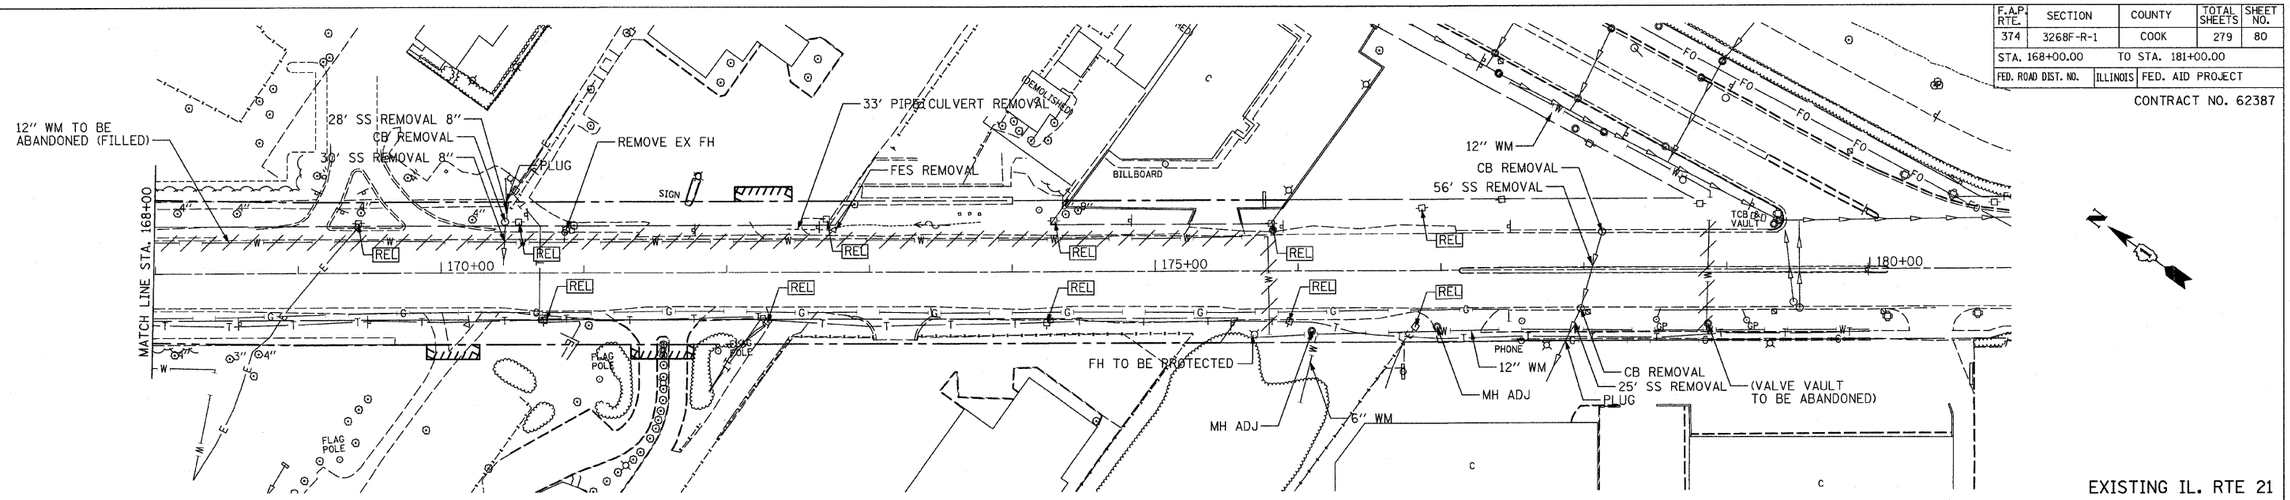

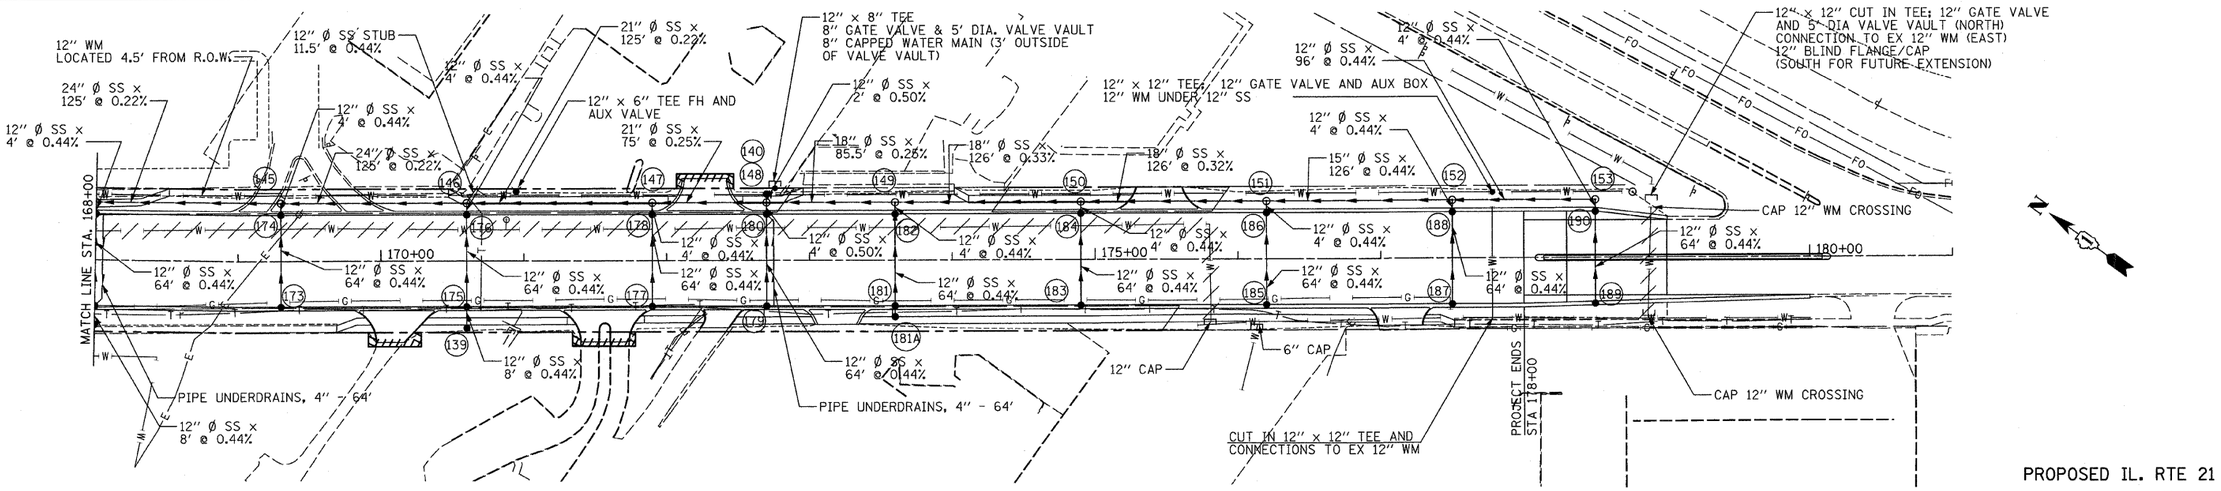

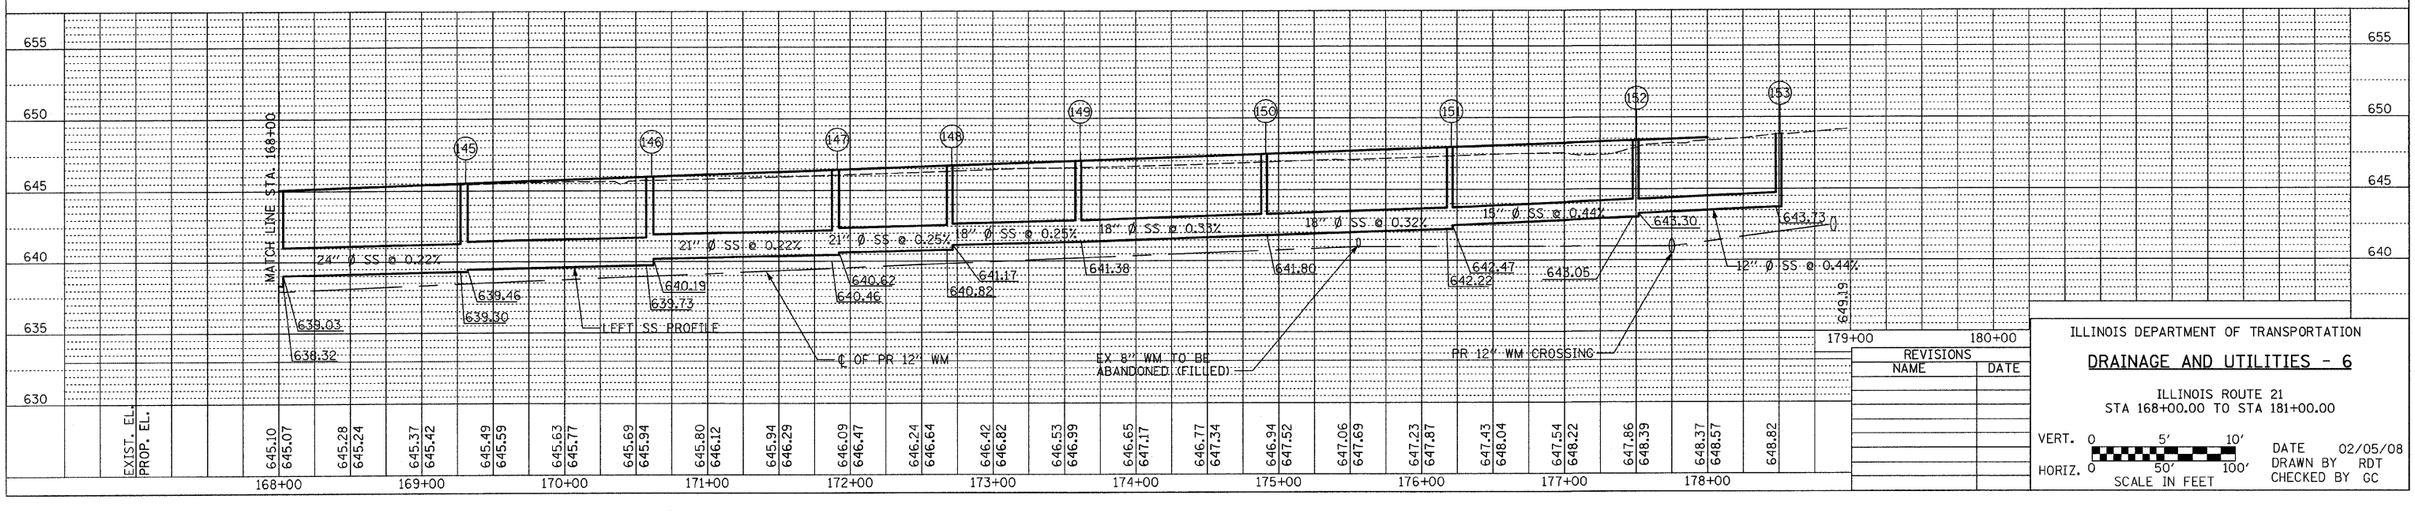

ILLINOIS DEPARTMENT OF TRANSPORTATION

DRAINAGE AND UTILITIES - 6

ILLINOIS ROUTE 21
STA 168+00.00 TO STA 181+00.00

VERT. 0 5' 10'
HORIZ. 0 50' 100'
SCALE IN FEET

DATE 02/05/08
DRAWN BY RDT
CHECKED BY GC

REVISIONS	
NAME	DATE

PLAN: SURVEYED; PLOTTED; ALIGNMENT CHECKED; R.W. NOTED; STRUCTURE ROTATING GRID; NOTE BOOK NO.; CADD FILE NAME; BY; DATE

PROFILE: SURVEYED; PLOTTED; PROFILE CHECKED; R.W. NOTED; STRUCTURE ROTATING GRID; NOTE BOOK NO.; BY; DATE