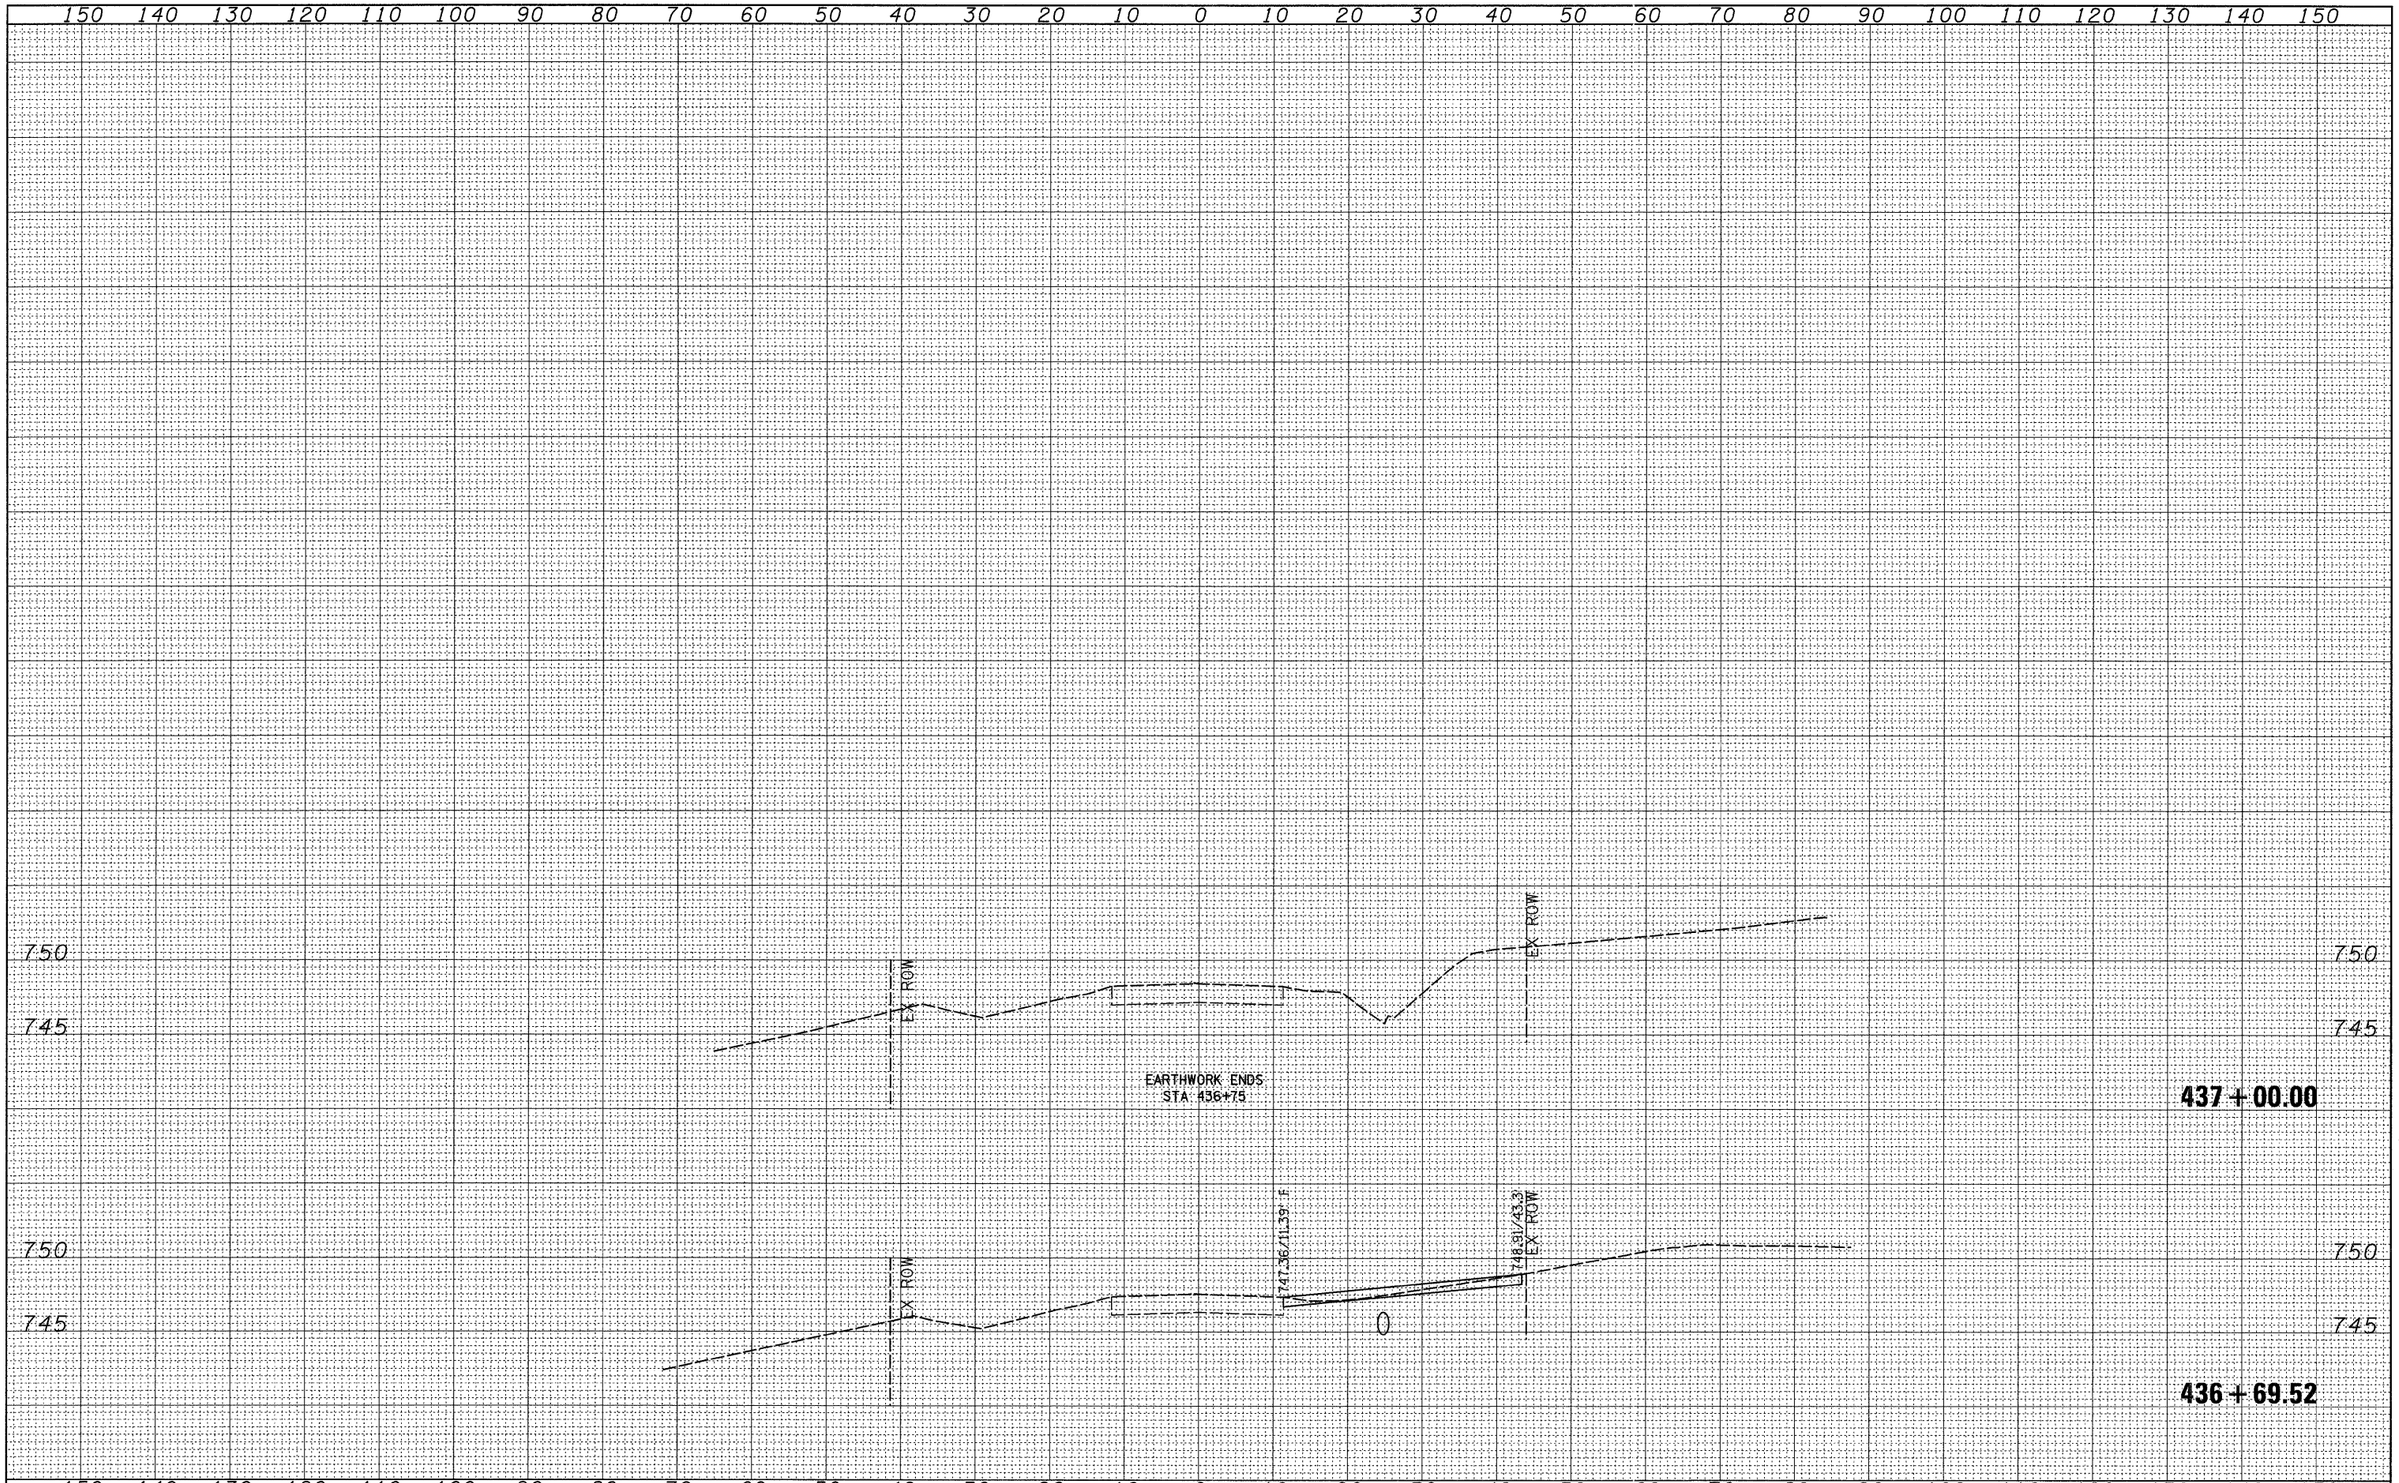

FINAL SURVEY	BY	DATE
SURVEYED		
PLOTTED		
TEMPLATE		
AREAS		
AREAS CHECKED		
NOTE BOOK NO.		

ORIGINAL SURVEY	BY	DATE
SURVEYED		
PLOTTED		
TEMPLATE		
AREAS		
AREAS CKED		
NOTE BOOK NO.		

FILE NAME = c:\projects\p203705\d03705xm.dgn	USER NAME = gramspm	DESIGNED -	REVISED -
		DRAWN -	REVISED -
	PLOT SCALE = 10.0000 ' / IN.	CHECKED -	REVISED -
	PLOT DATE = Wed Jan 23 08:57:01 2008	DATE -	REVISED -

STATE OF ILLINOIS
DEPARTMENT OF TRANSPORTATION

IL 82 X-SECTIONS

SCALE: | SHEET NO. OF SHEETS | STA. 436+69.52 TO STA. 437+00.00

F.A.P RTE.	SECTION	COUNTY	TOTAL SHEETS	SHEET NO.
634	138T	HENRY	42	42
		CONTRACT NO. 64A77		

FED. ROAD DIST. NO. | ILLINOIS | FED. AID PROJECT