CONTRACT NO. 64C35

F.A.P. RTE.	SECTION	COUNTY	TOTAL SHEETS	SHEET NO.
17	15T-2	CARROLL	71	24
STA.		TO STA.		
FED. ROAD DIST. NO.	ILLINOIS	FED. AID PROJECT		

STAGE 2
STA 1211+65

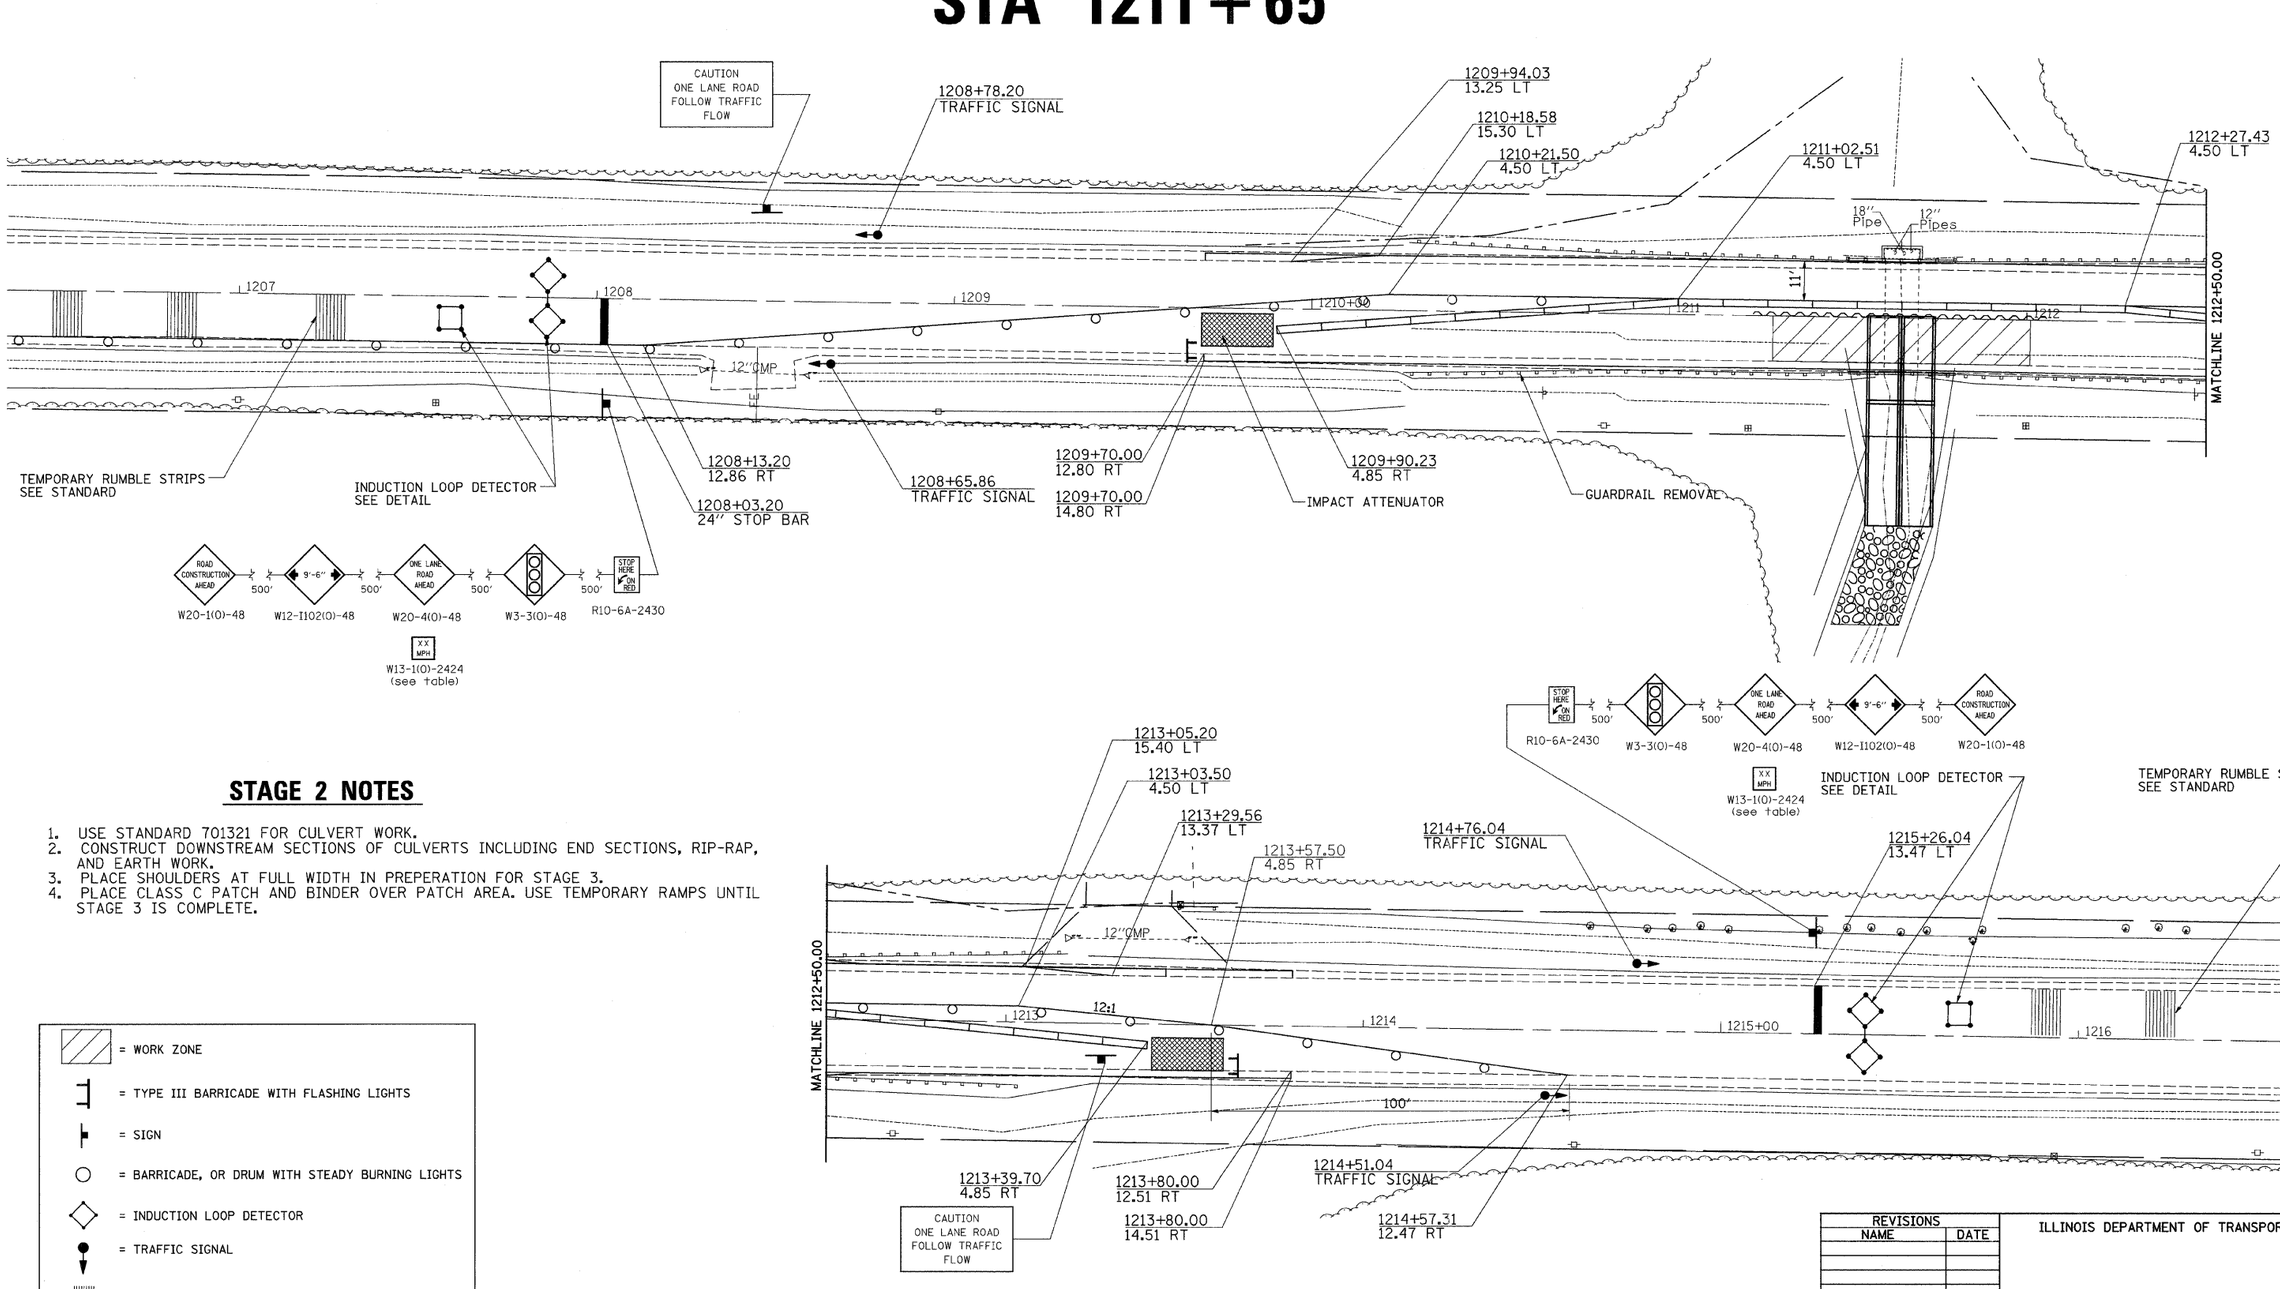

STAGE 2 NOTES

1. USE STANDARD 701321 FOR CULVERT WORK.
2. CONSTRUCT DOWNSTREAM SECTIONS OF CULVERTS INCLUDING END SECTIONS, RIP-RAP, AND EARTH WORK.
3. PLACE SHOULDERS AT FULL WIDTH IN PREPERATION FOR STAGE 3.
4. PLACE CLASS C PATCH AND BINDER OVER PATCH AREA. USE TEMPORARY RAMPS UNTIL STAGE 3 IS COMPLETE.

= WORK ZONE

= TYPE III BARRICADE WITH FLASHING LIGHTS

= SIGN

= BARRICADE, OR DRUM WITH STEADY BURNING LIGHTS

= INDUCTION LOOP DETECTOR

= TRAFFIC SIGNAL

= TEMPORARY RUMBLE STRIPS

REVISIONS NAME	DATE

ILLINOIS DEPARTMENT OF TRANSPORTATION

SCALE: VERT. HORIZ.
DATE
DRAWN BY
CHECKED BY

PLOT DATE = Mon Jan 28 07:52:34 2008
FILE NAME = c:\projects\pc267986\d07986stg.dgn
PLOT SCALE = 200.0000 '/ IN.
USER NAME = hernanke

STAGING PLAN SHEETS