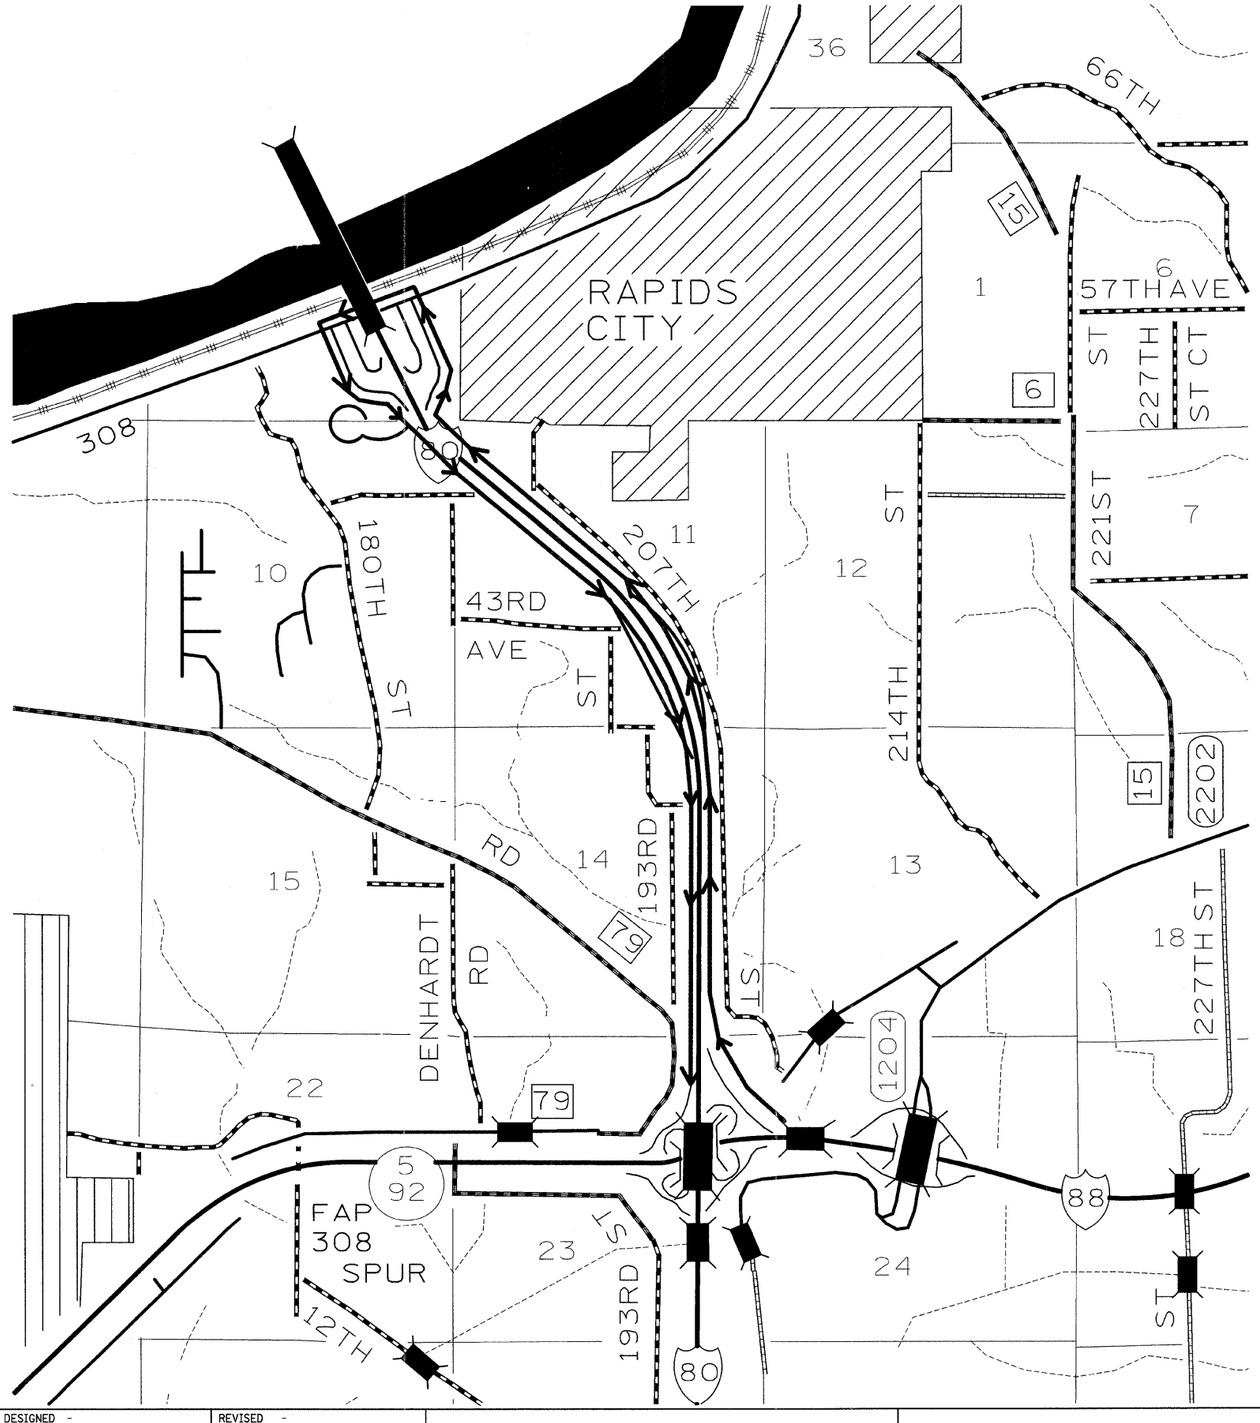

STAGE 3 & 4 DETOUR

I - 80 EAST BOUND RAMP DETOUR

⚠1 SHEET ADDED 4/8/08

FILE NAME = C:\Projects\p200407\d200407stg.dgn	USER NAME = jordanhd	DESIGNED -	REVISED -
		DRAWN -	REVISED -
	PLOT SCALE = 50.0000 ' / IN.	CHECKED -	REVISED -
	PLOT DATE = Tue Apr 01 13:46:59 2008	DATE -	REVISED -

STATE OF ILLINOIS
DEPARTMENT OF TRANSPORTATION

DETOUR DETAILS

SCALE: | SHEET NO. OF SHEETS | STA. | TO STA.

F.A.I. RTE.	SECTION	COUNTY	TOTAL SHEETS	SHEET NO.
80	81-1HBY-D	ROCK ISLAND	120	67C
		CONTRACT NO. 64C74		
FED. ROAD DIST. NO.	ILLINOIS	FED. AID PROJECT		