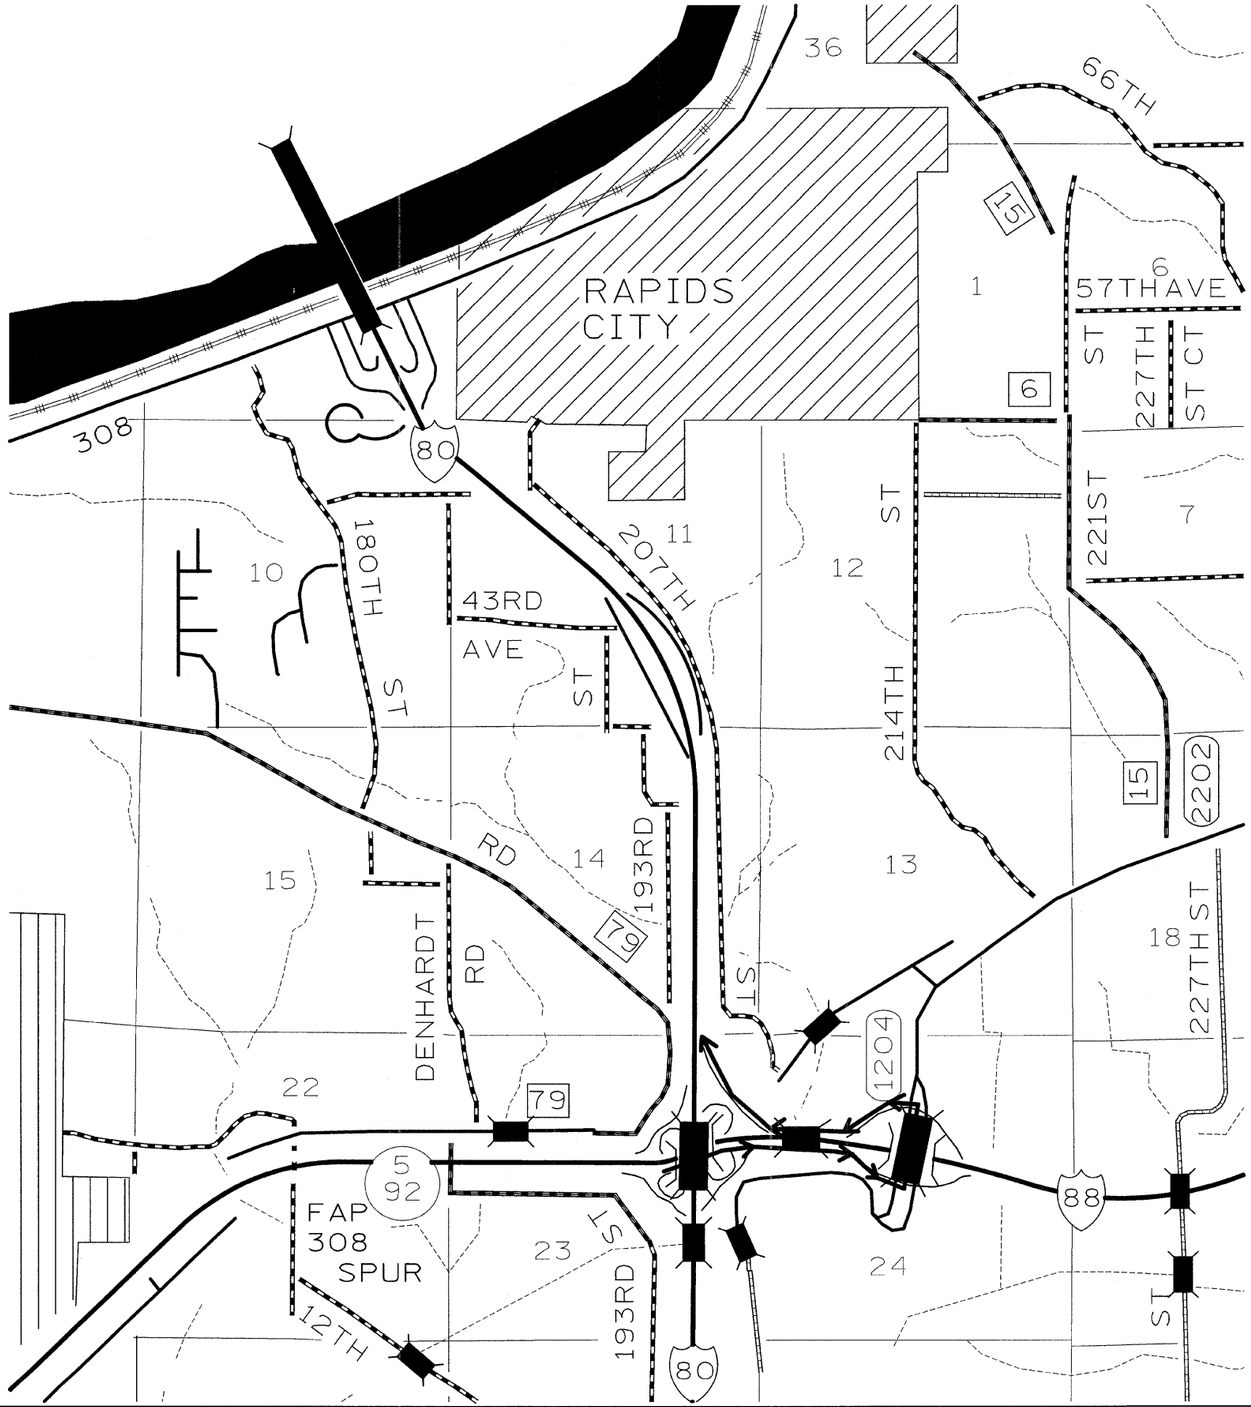

STAGE 3 & 4 DETOUR

I - 80 WEST BOUND RAMP DETOUR

⚠ SHEET ADDED 4/8/08

FILE NAME = C:\Projects\p200407\d00407stg.dgn	USER NAME = jordanhd	DESIGNED - ·	REVISED - ·
		DRAWN - ·	REVISED - ·
	PLOT SCALE = 50.0000 ' / IN.	CHECKED - ·	REVISED - ·
	PLOT DATE = Tue Apr 01 14:34:16 2008	DATE - ·	REVISED - ·

STATE OF ILLINOIS
DEPARTMENT OF TRANSPORTATION

DETOUR DETAILS

SCALE: _____ | SHEET NO. __ OF ___ SHEETS | STA. _____ TO STA. _____

F.A.I. RTE.	SECTION	COUNTY	TOTAL SHEETS	SHEET NO.
80	81-1HBY-D	ROCK ISLAND	120	67D
		CONTRACT NO. 64C74		
FED. ROAD DIST. NO. _	ILLINOIS	FED. AID PROJECT		