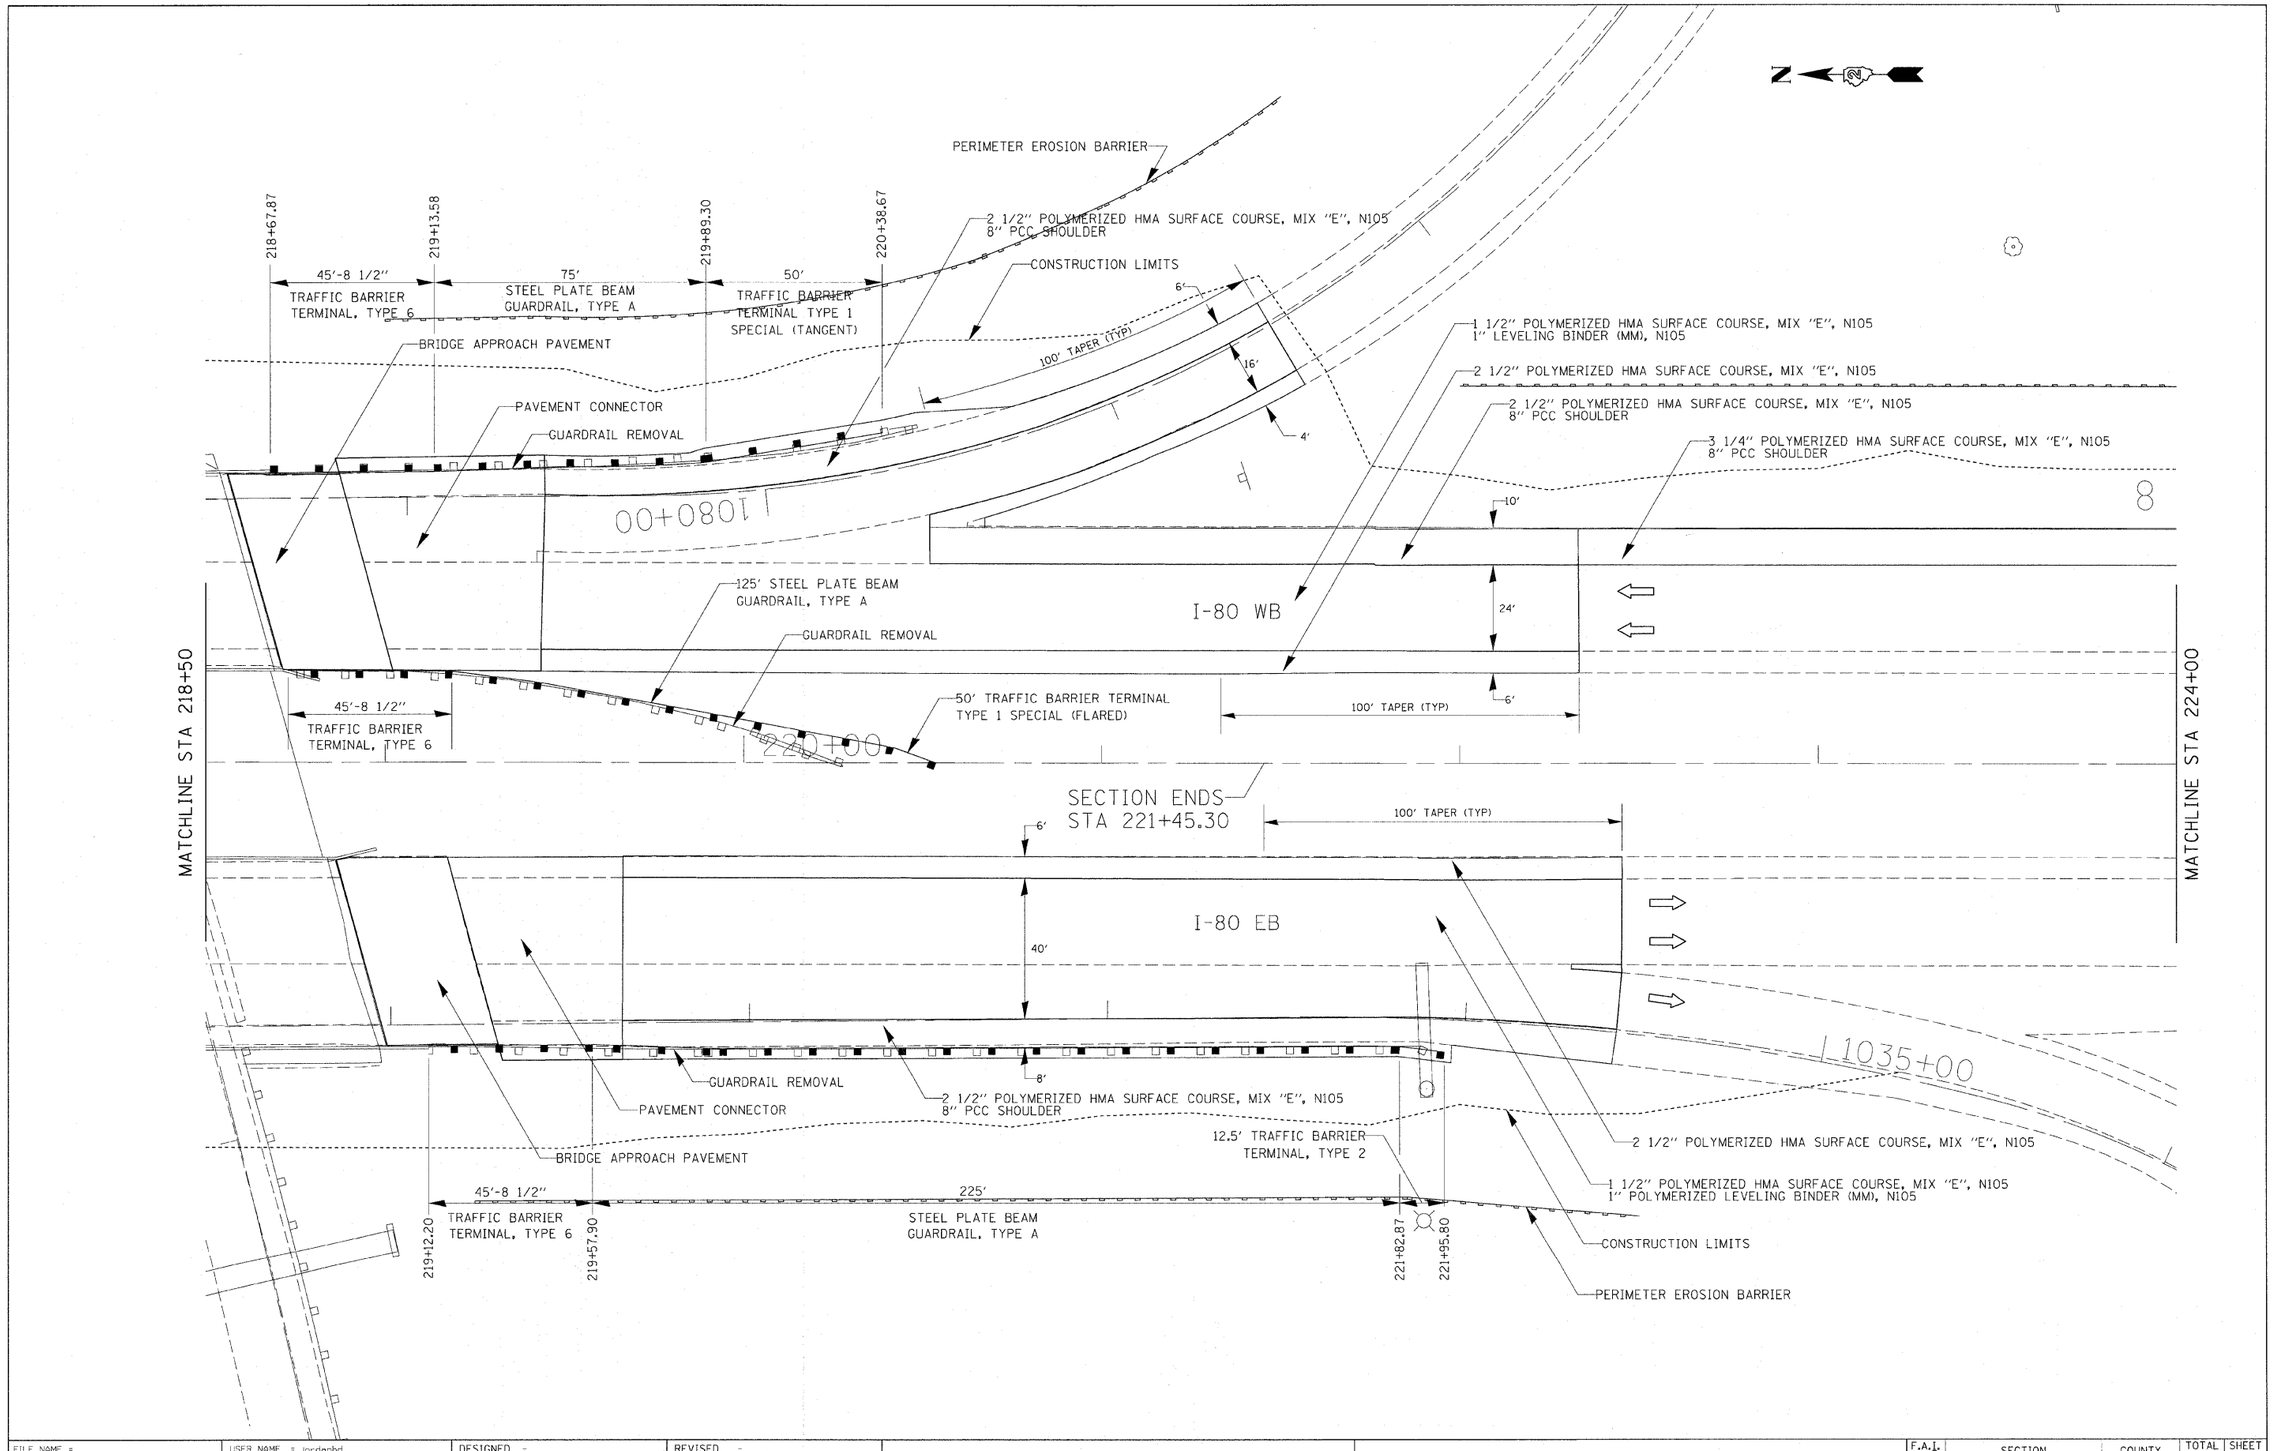

FILE NAME = C:\Projects\p202407\d02407pln.dgn	USER NAME = jordanhd	DESIGNED - ___	REVISED - ___
		DRAWN - ___	REVISED - ___
	PLOT SCALE = 20.0000 ' / IN.	CHECKED - ___	REVISED - ___
	PLOT DATE = Thu Feb 28 13:24:48 2008	DATE - _____	REVISED - ___

STATE OF ILLINOIS
DEPARTMENT OF TRANSPORTATION

I-80 PLAN & PROFILE

SCALE: _____ | SHEET NO. __ OF ___ SHEETS | STA. _____ TO STA. _____

F.A.I. RTE.	SECTION	COUNTY	TOTAL SHEETS	SHEET NO.
80	81-1HBY-D	ROCK ISLAND	120	26
		CONTRACT NO. 64C74		
FED. ROAD DIST. NO. _	ILLINOIS	FED. AID PROJECT		