FINAL SURVEY	NOTE BOOK	SURVEYED	BY	DATE
		PLOTTED		
		TEMPLATE		
	NO.	AREAS CHECKED		

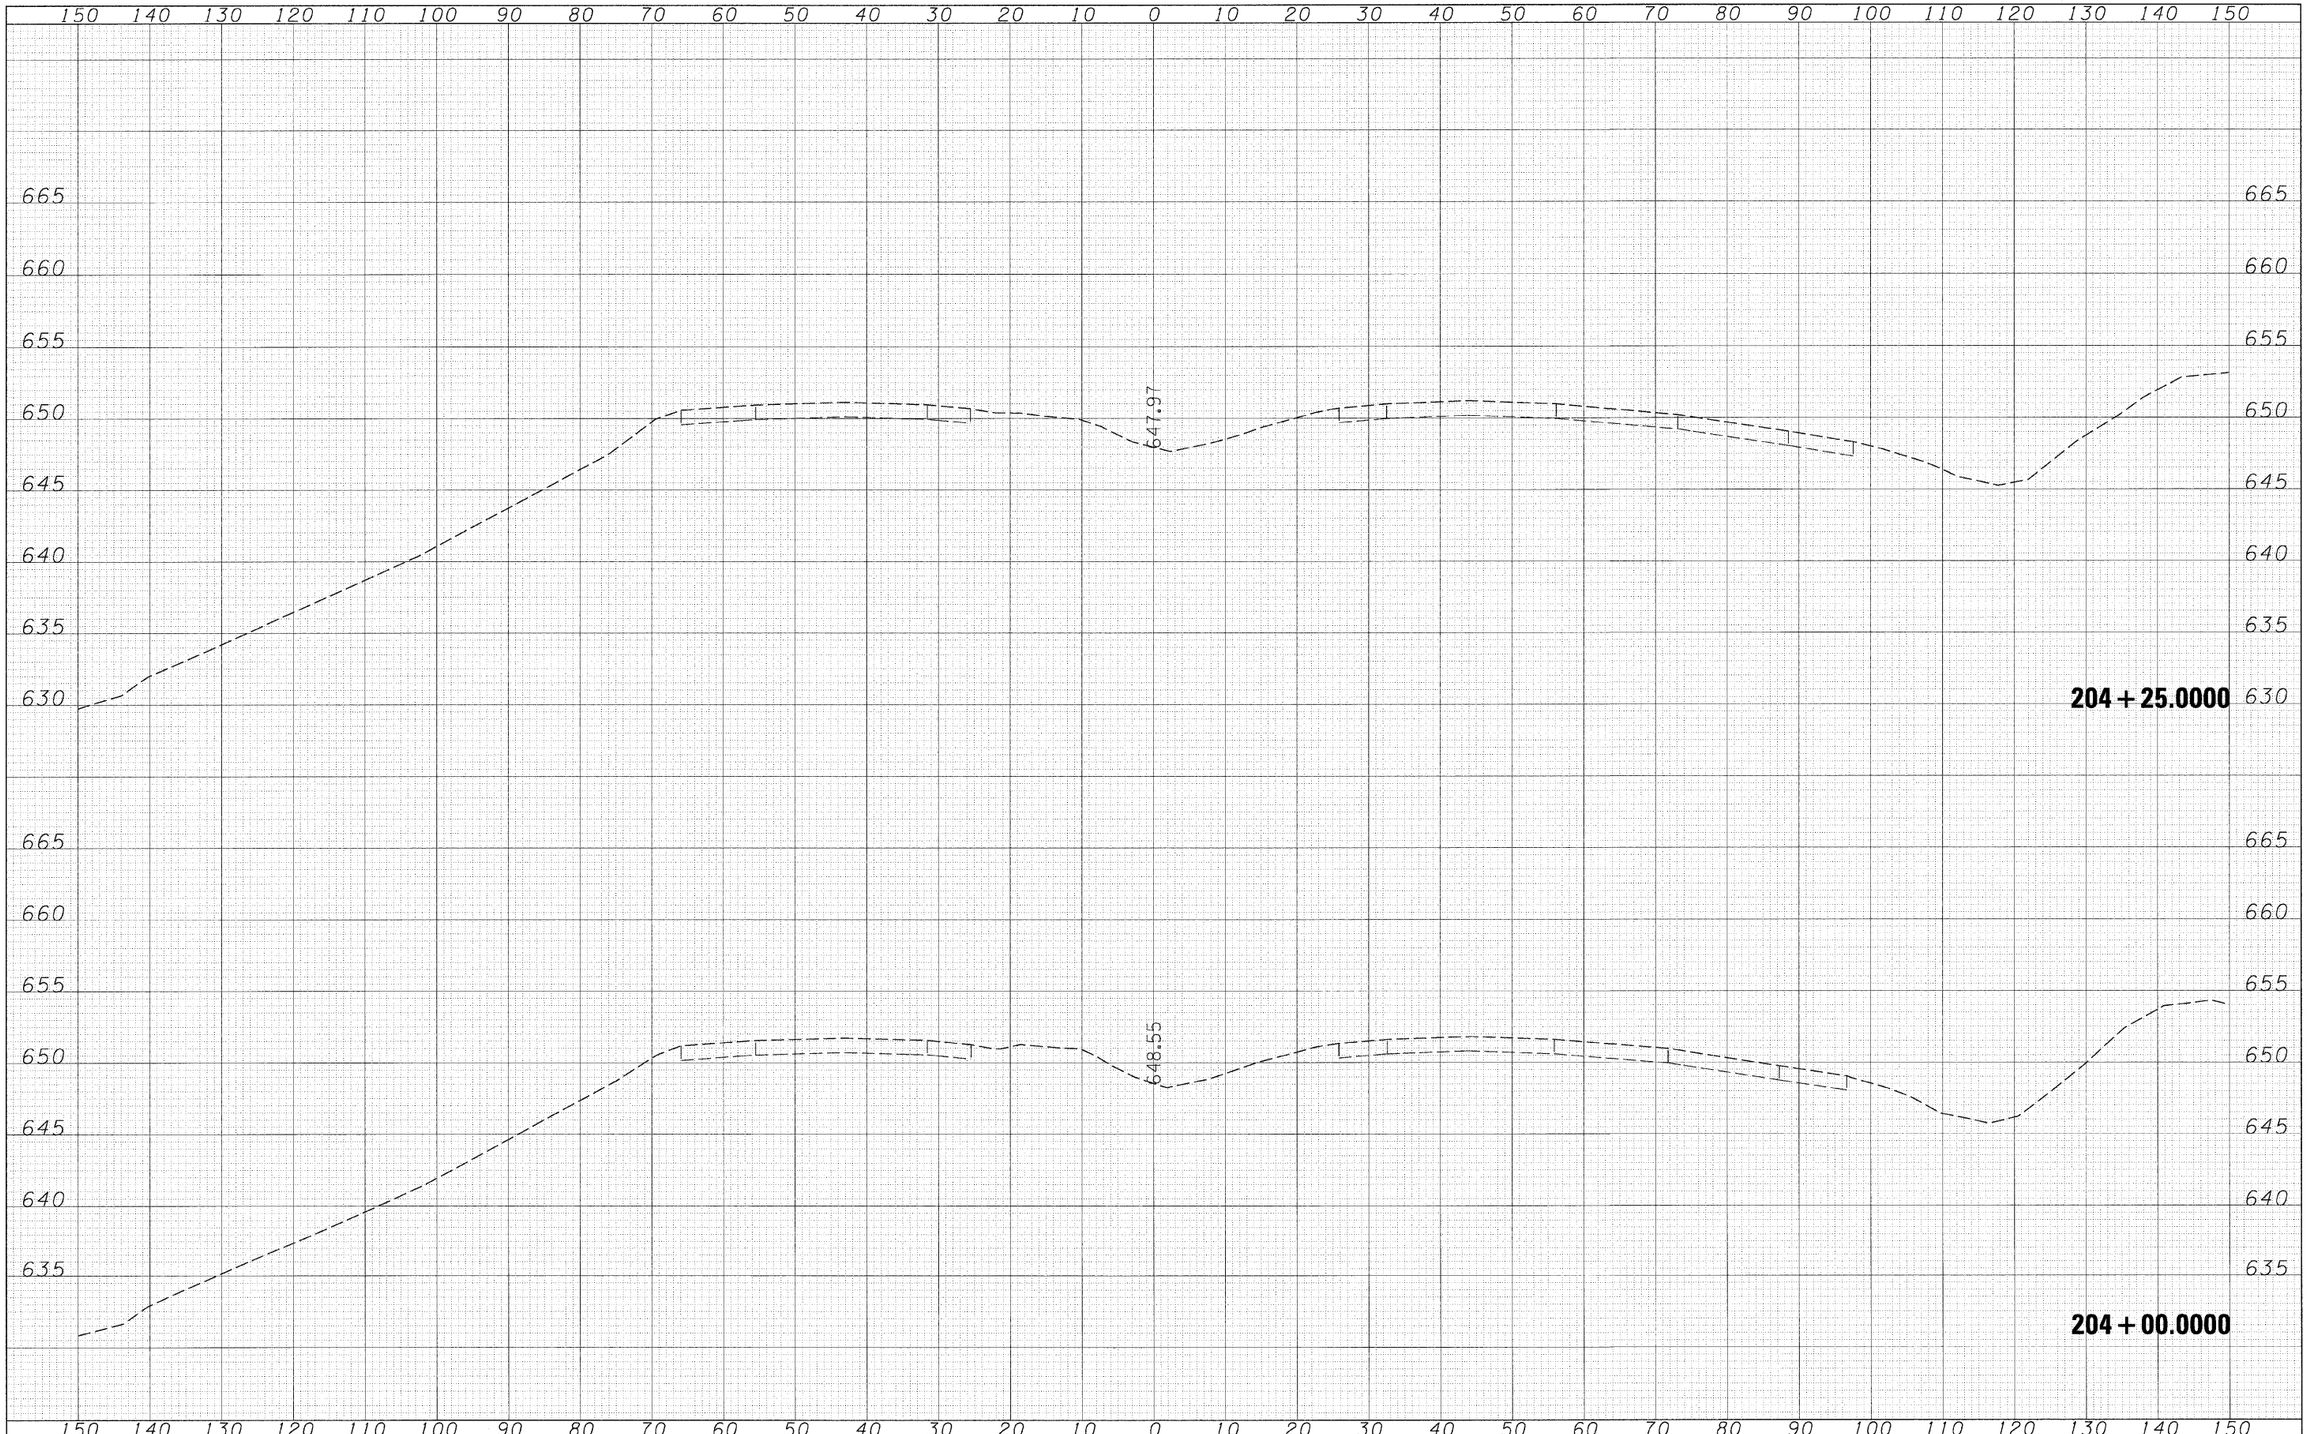

ORIGINAL SURVEY	NOTE BOOK	SURVEYED	BY	DATE
		PLOTTED		
		TEMPLATE		
	NO.	AREAS CHECKED		

FILE NAME = C:\Projects\p220407\d220407xml.dgn	USER NAME = jordanhd	DESIGNED - ___	REVISED - ___
		DRAWN - ___	REVISED - ___
	PLOT SCALE = 10.0000 ' / IN.	CHECKED - ___	REVISED - ___
	PLOT DATE = Thu Feb 28 13:37:39 2008	DATE - _____	REVISED - ___

STATE OF ILLINOIS
DEPARTMENT OF TRANSPORTATION

I-80 CROSS SECTIONS

SCALE: _____ | SHEET NO. __ OF ___ SHEETS | STA. 204+00.0000 TO STA. 204+25.0000

F.A.I RTE.	SECTION	COUNTY	TOTAL SHEETS	SHEET NO.
80	81-1HBY-D	ROCK ISLAND	120	83
		CONTRACT NO. 64C74		
FED. ROAD DIST. NO. _	ILLINOIS	FED. AID PROJECT		