CONTRACT NO. 64C75

F.A.P RTE.	SECTION	COUNTY	TOTAL SHEETS	SHEET NO.
316	102T	LEE	41	12
STA.		TO STA.		
FED. ROAD DIST. NO.	ILLINOIS	FED. AID PROJECT		

• NOTE

4" PAINT PAVEMENT MARKING NEEDS TWO APPLICATIONS

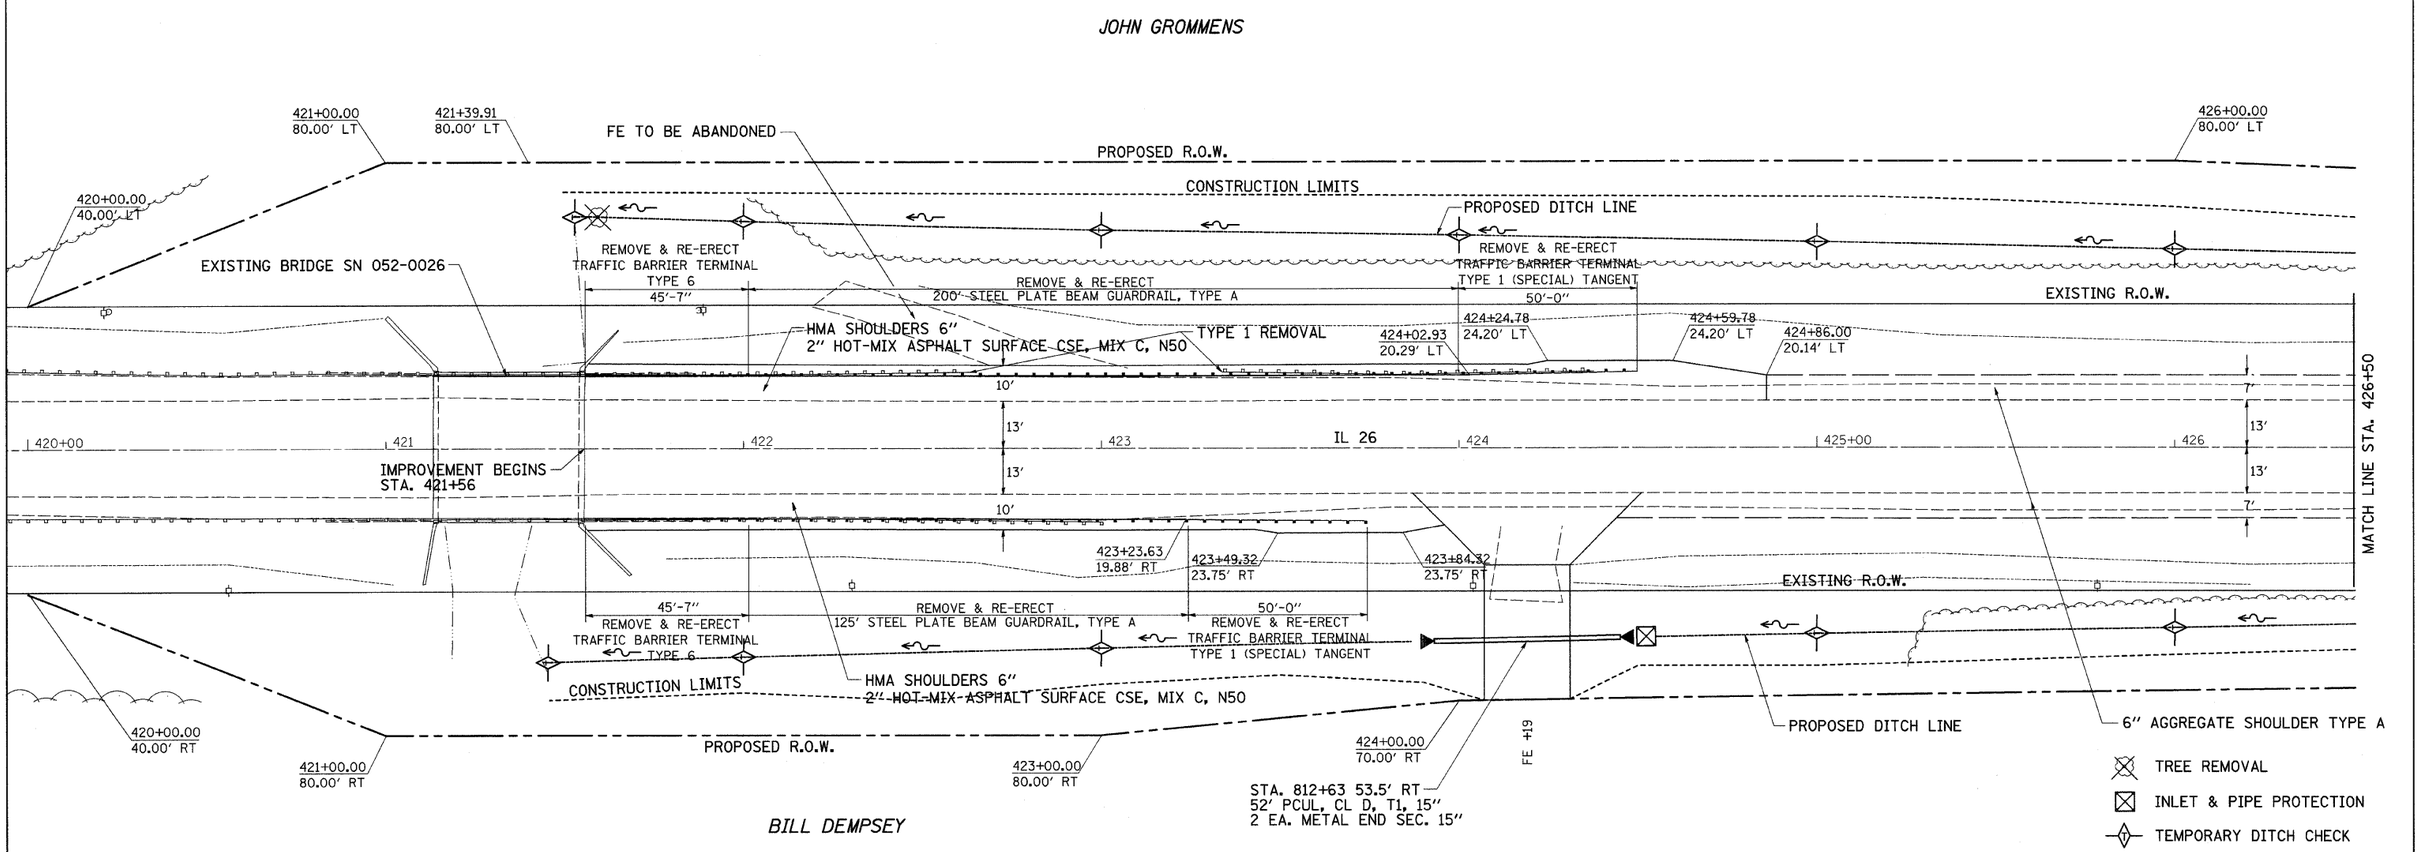

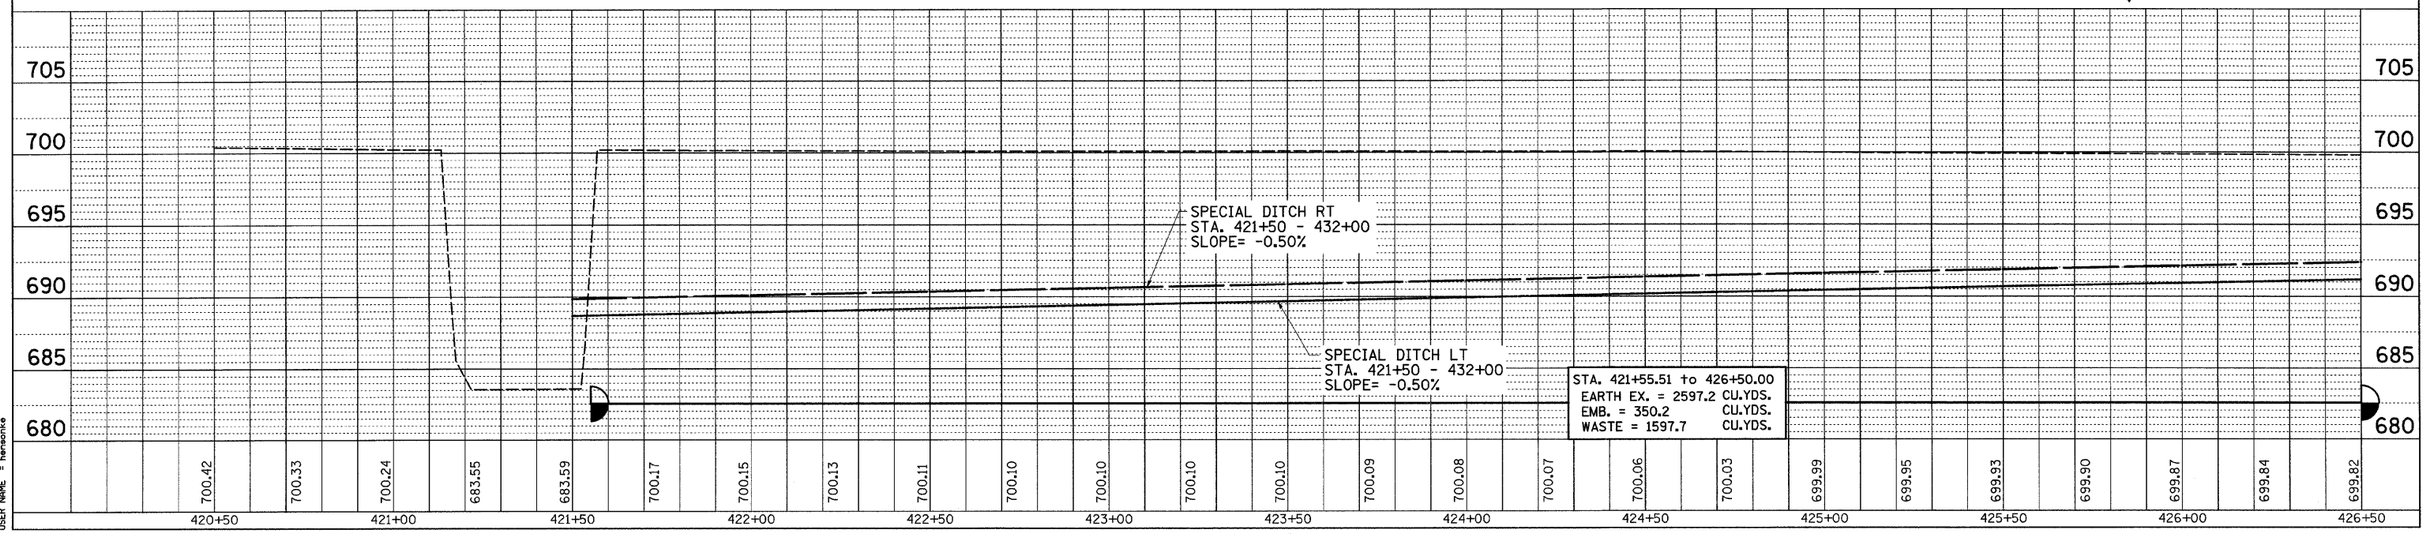

PLAN — SURVEY, PLOTTED, ALIGNMENT CHECKED, RIGHT OF WAY CHECKED, CADD FILE NAME, NOTE BOOK NO., BY, DATE

PROFILE — SURVEYED, PLOTTED, GRADES CHECKED, CADD FILE NAME, STRUCTURE NOTATIONS CHKD, NOTE BOOK NO., BY, DATE

PLOT DATE = Wed Jan 30 09:36:19 2008
FILE NAME = c:\pwworking\lee\d080607\plnl.dgn
PLOT SCALE = 20.0000 ' / IN.
USER NAME = hernsonke