CONTRACT NO. 66399

FAU	SECTION	COUNTY	TOTAL SHEETS	SHEET NO.
2503	(35)BR-2	KENDALL	129	76
STA. 14+50.00		TO STA. 14+50.00		
FED. ROAD DIST. NO.		ILLINOIS	FED. AID PROJECT	

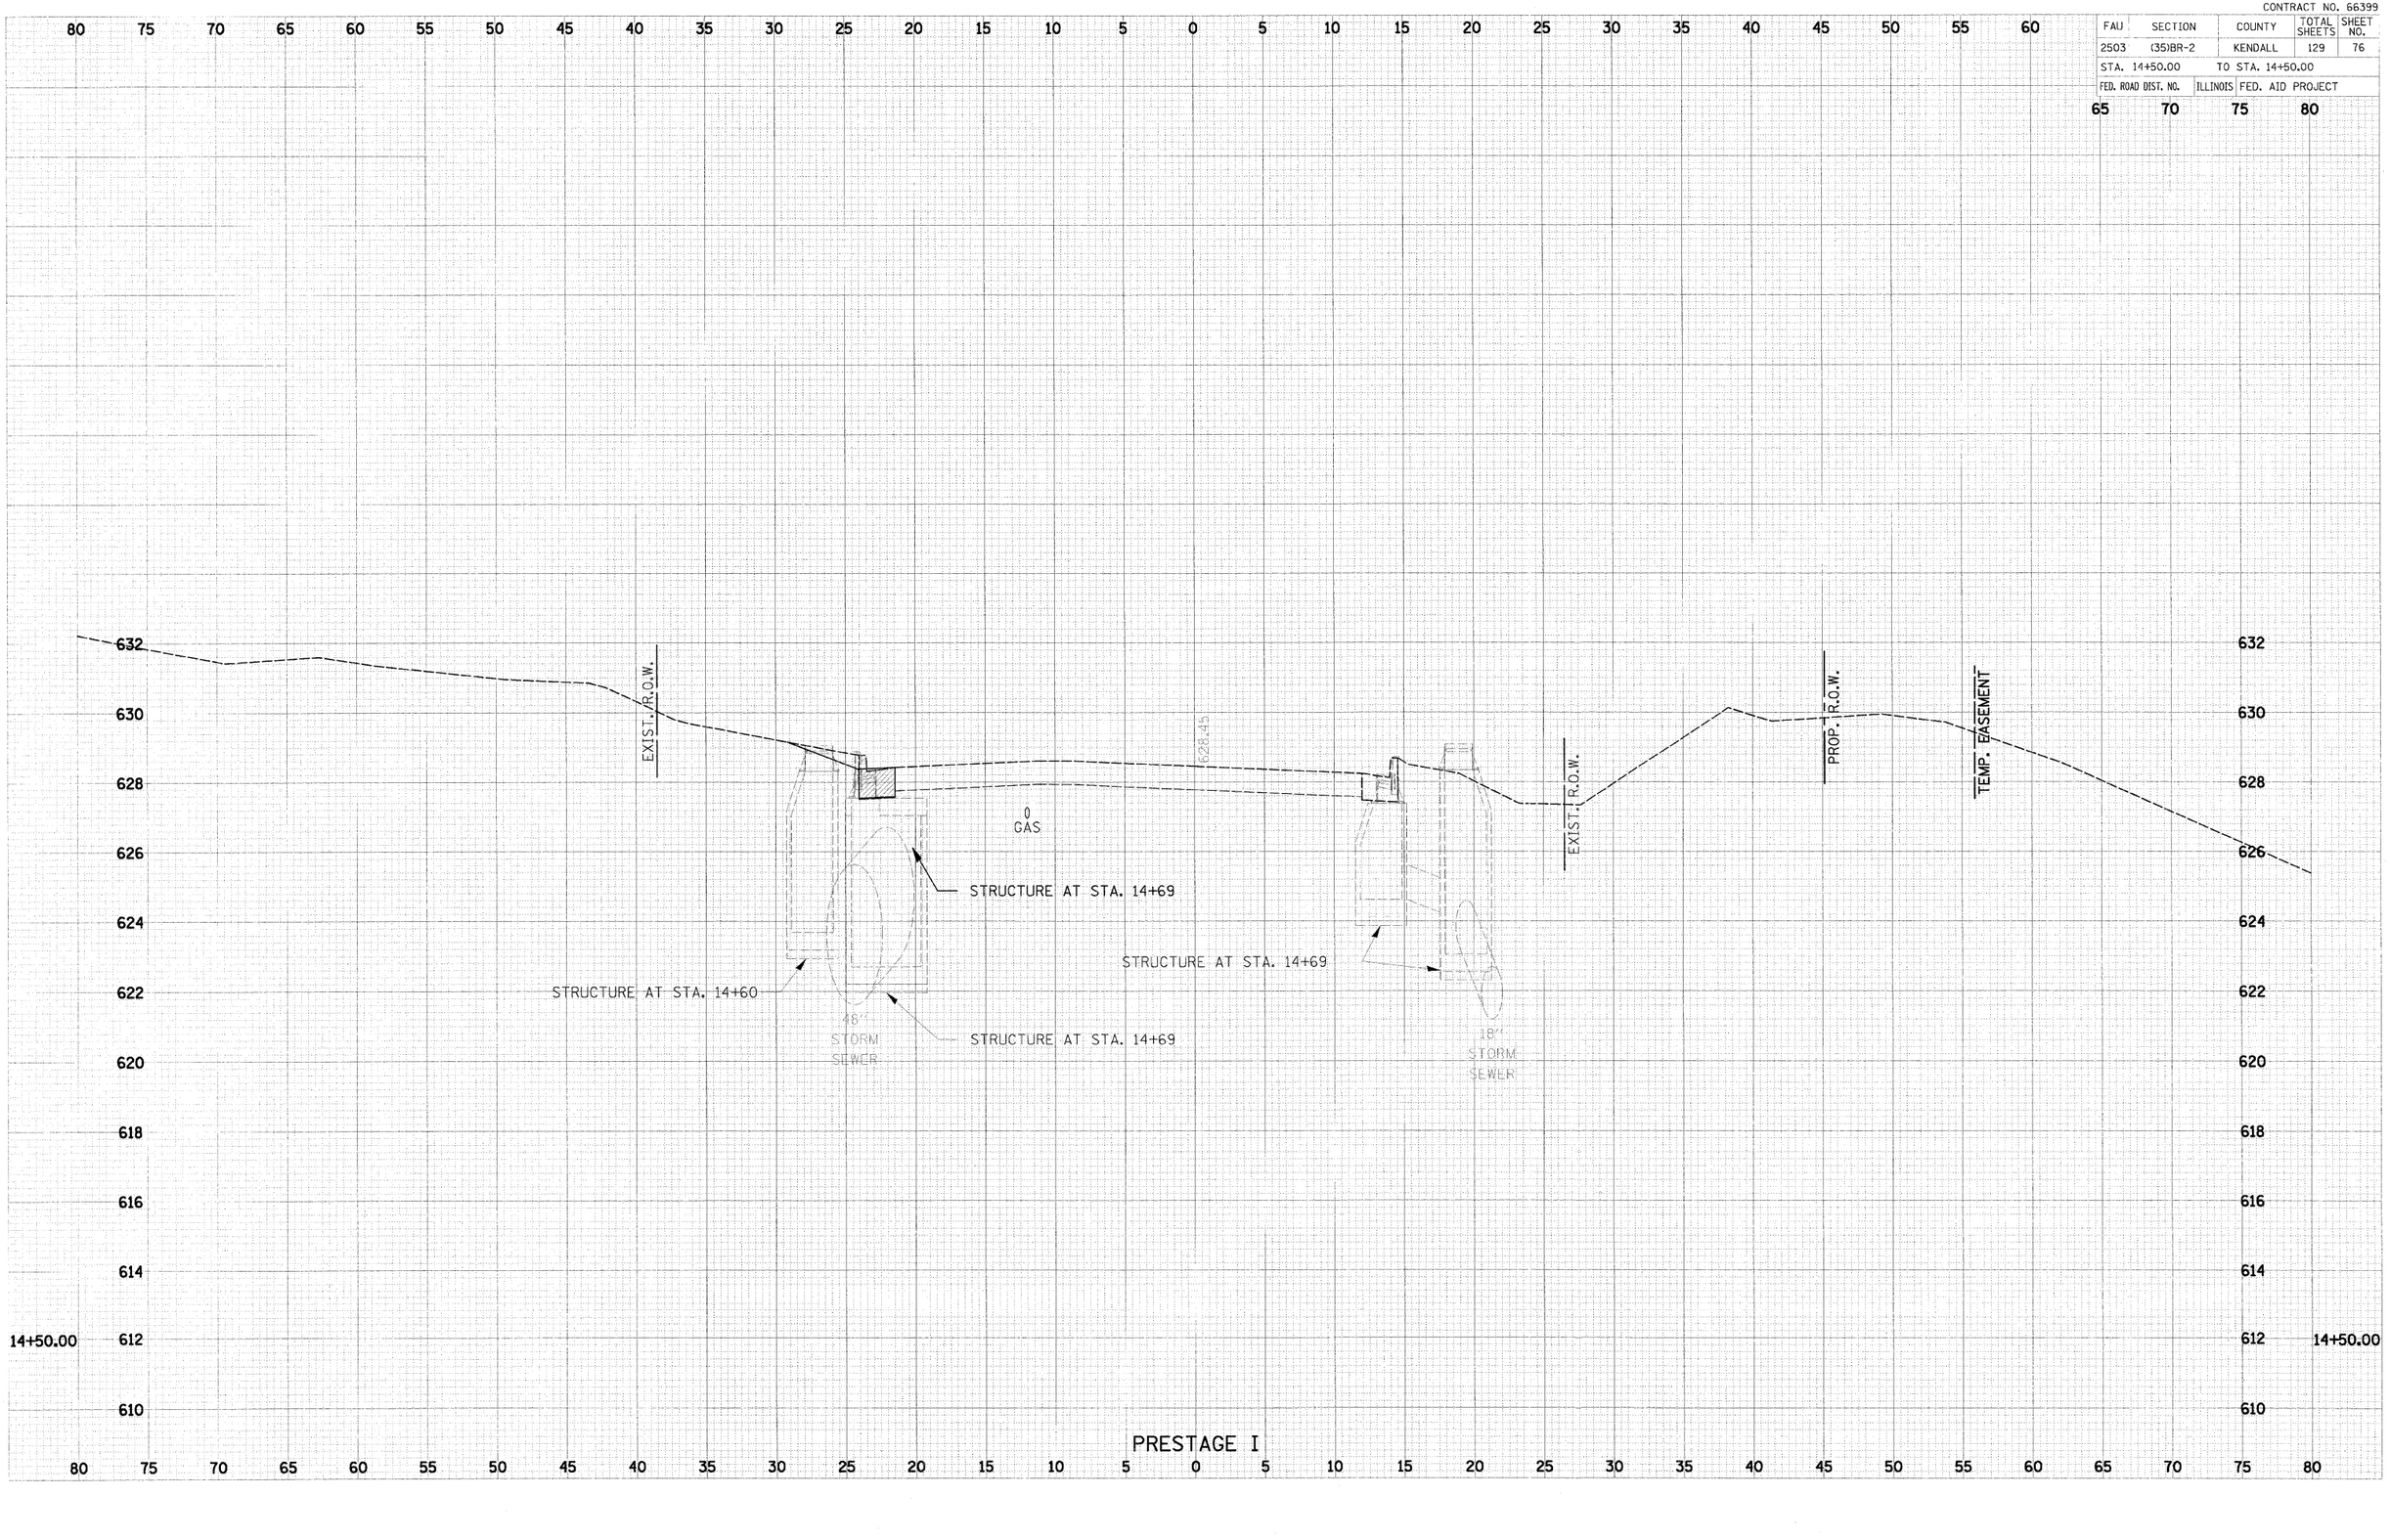

PRESTAGE I

J6029-sht-xs-prestage1.dgn 1/31/2008 2:29:41 PM