CONTRACT NO. 66399

FAU	SECTION	COUNTY	TOTAL SHEETS	SHEET NO.
2503	(35)BR-2	KENDALL	129	110
STA. 14+89.06		TO STA. 15+00.00		
FED. ROAD DIST. NO.	ILLINOIS	FED. AID PROJECT		

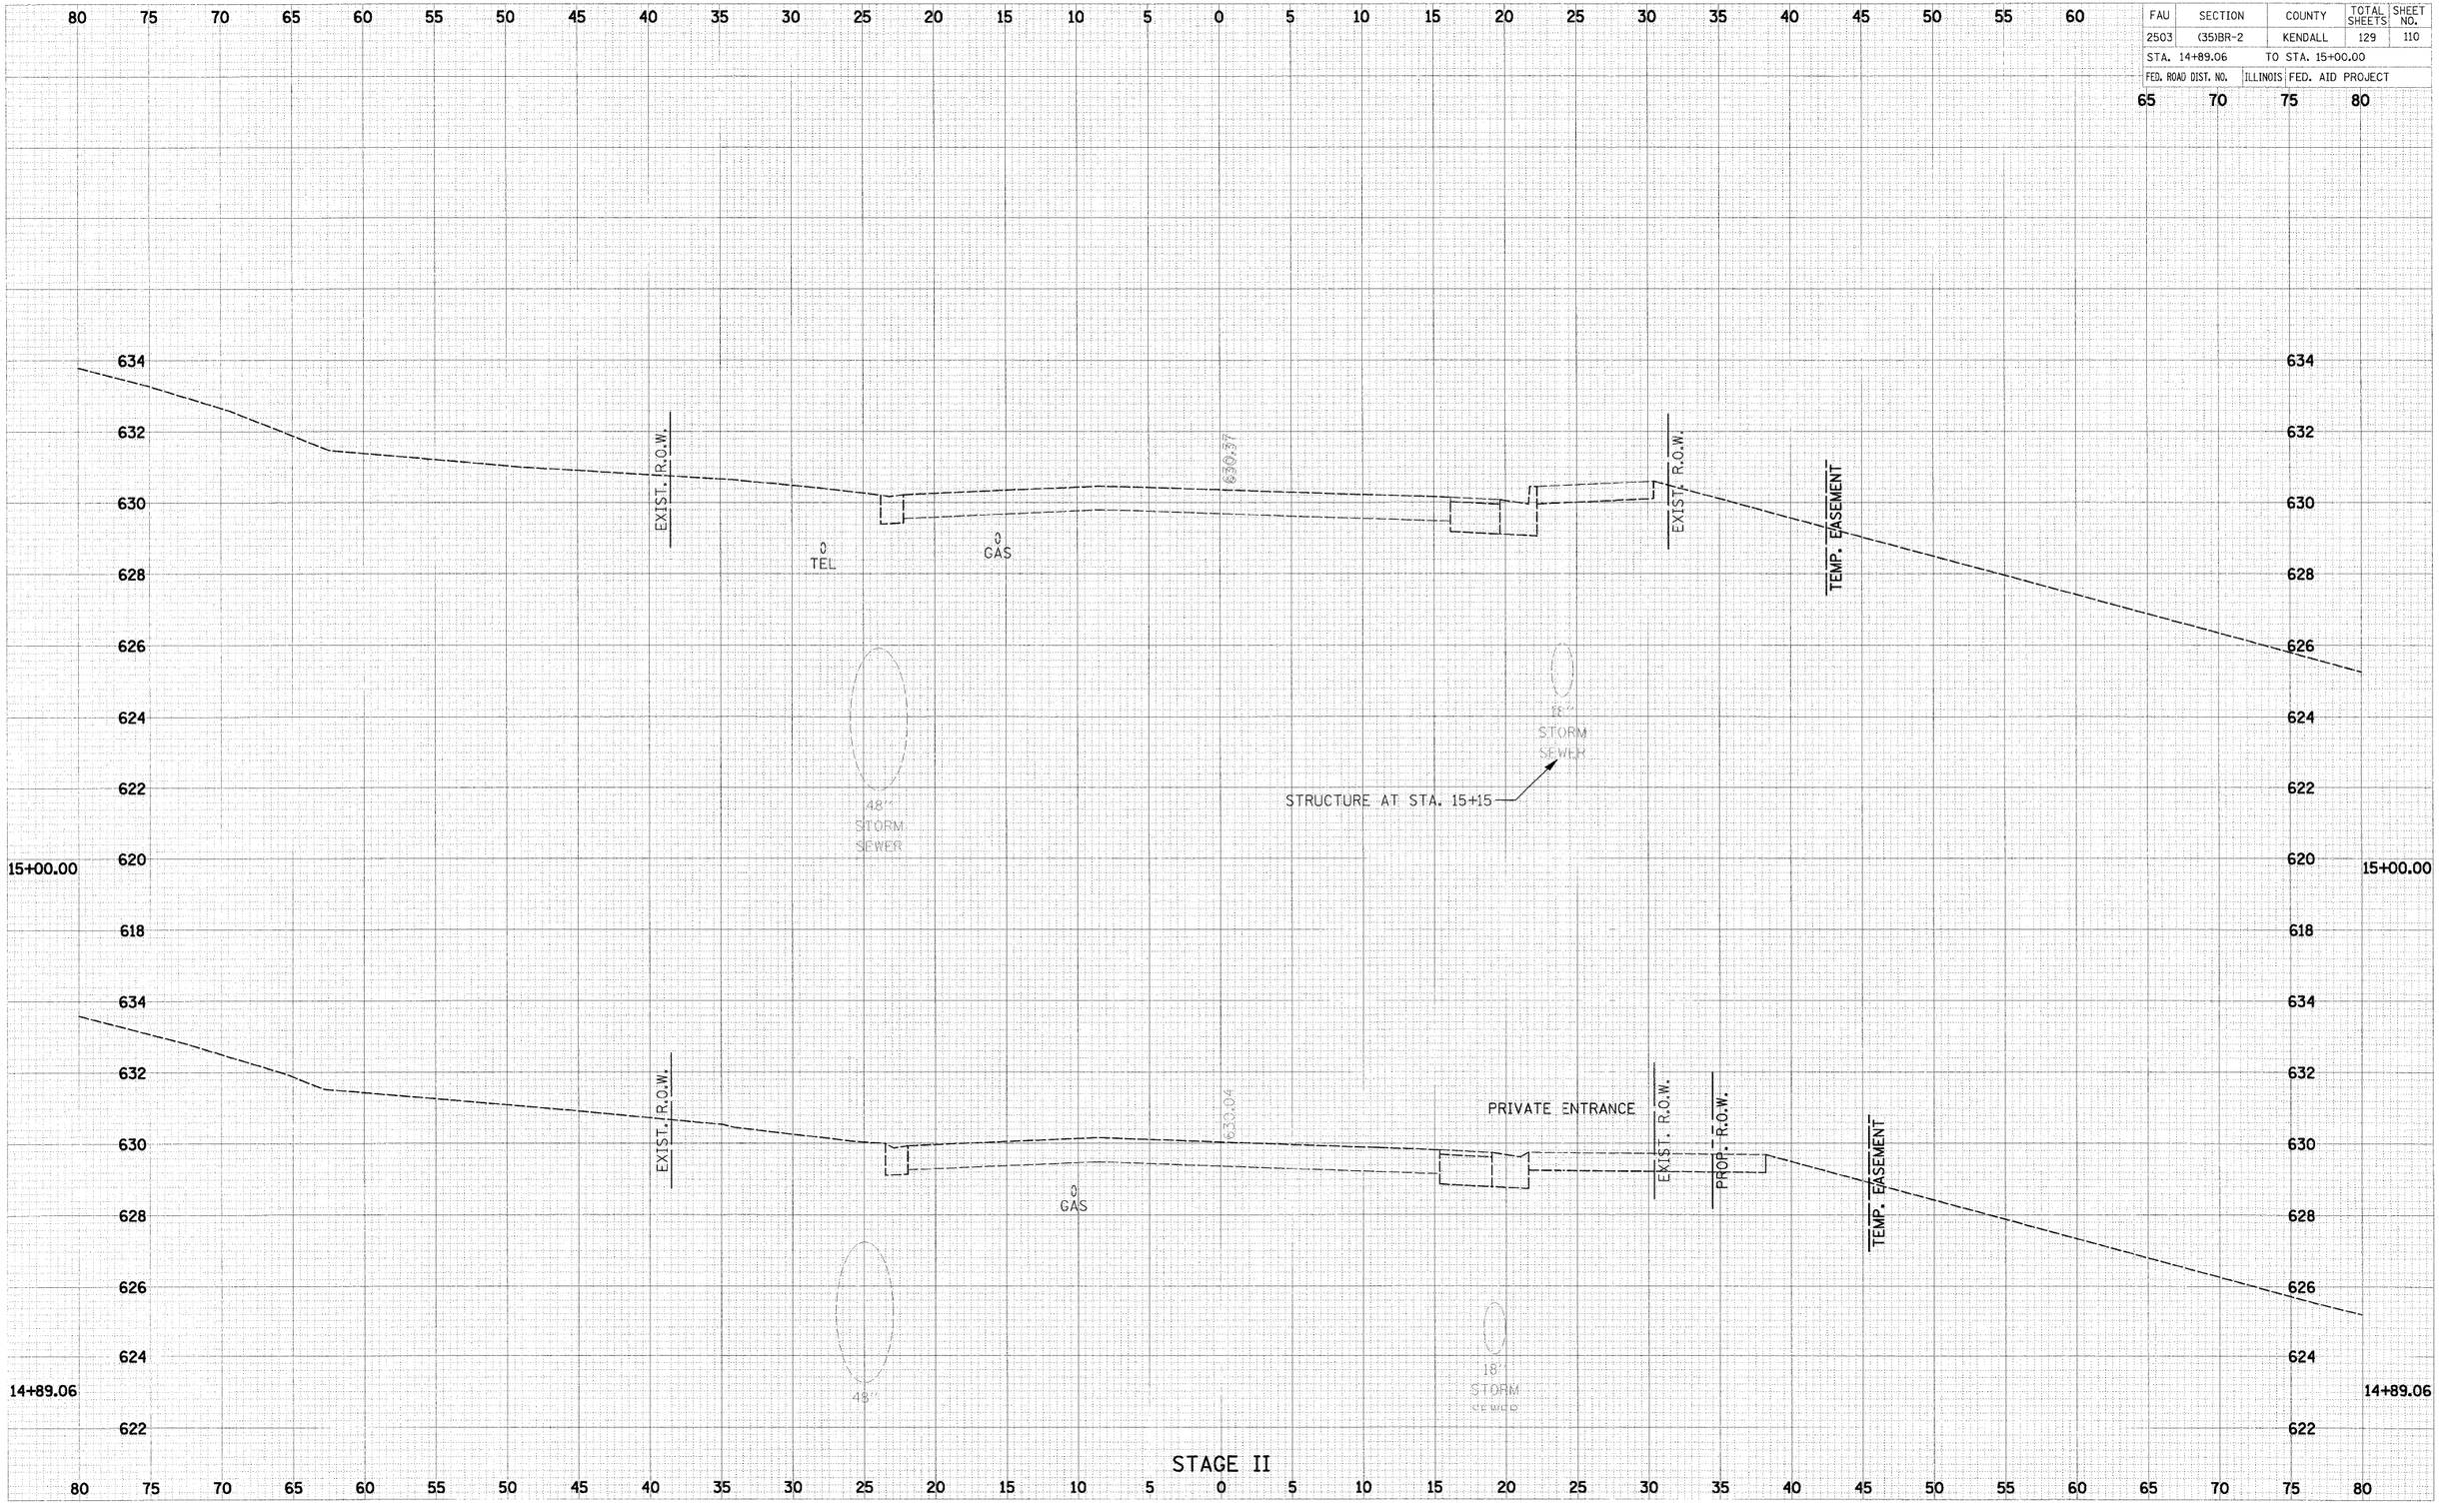

PLOT DATE = 1/31/2008
FILE NAME = P:\12\12060029\cad\Phase II\06029-sht-xs-stage2.dgn
PLOT SCALE = 5.0000 ' / IN.
USER NAME = $USER$

06029-sht-xs-stage2.dgn 1/31/2008 2:37:44 PM