CONTRACT NO. 66399

F.A.P.	SECTION	COUNTY	TOTAL SHEETS	SHEET NO.
2503	(35) BR	KENDALL	129	113
STA. 7+00.00		TO STA. 7+28.75		
FED. ROAD DIST. NO.	ILLINOIS	FED. AID PROJECT		

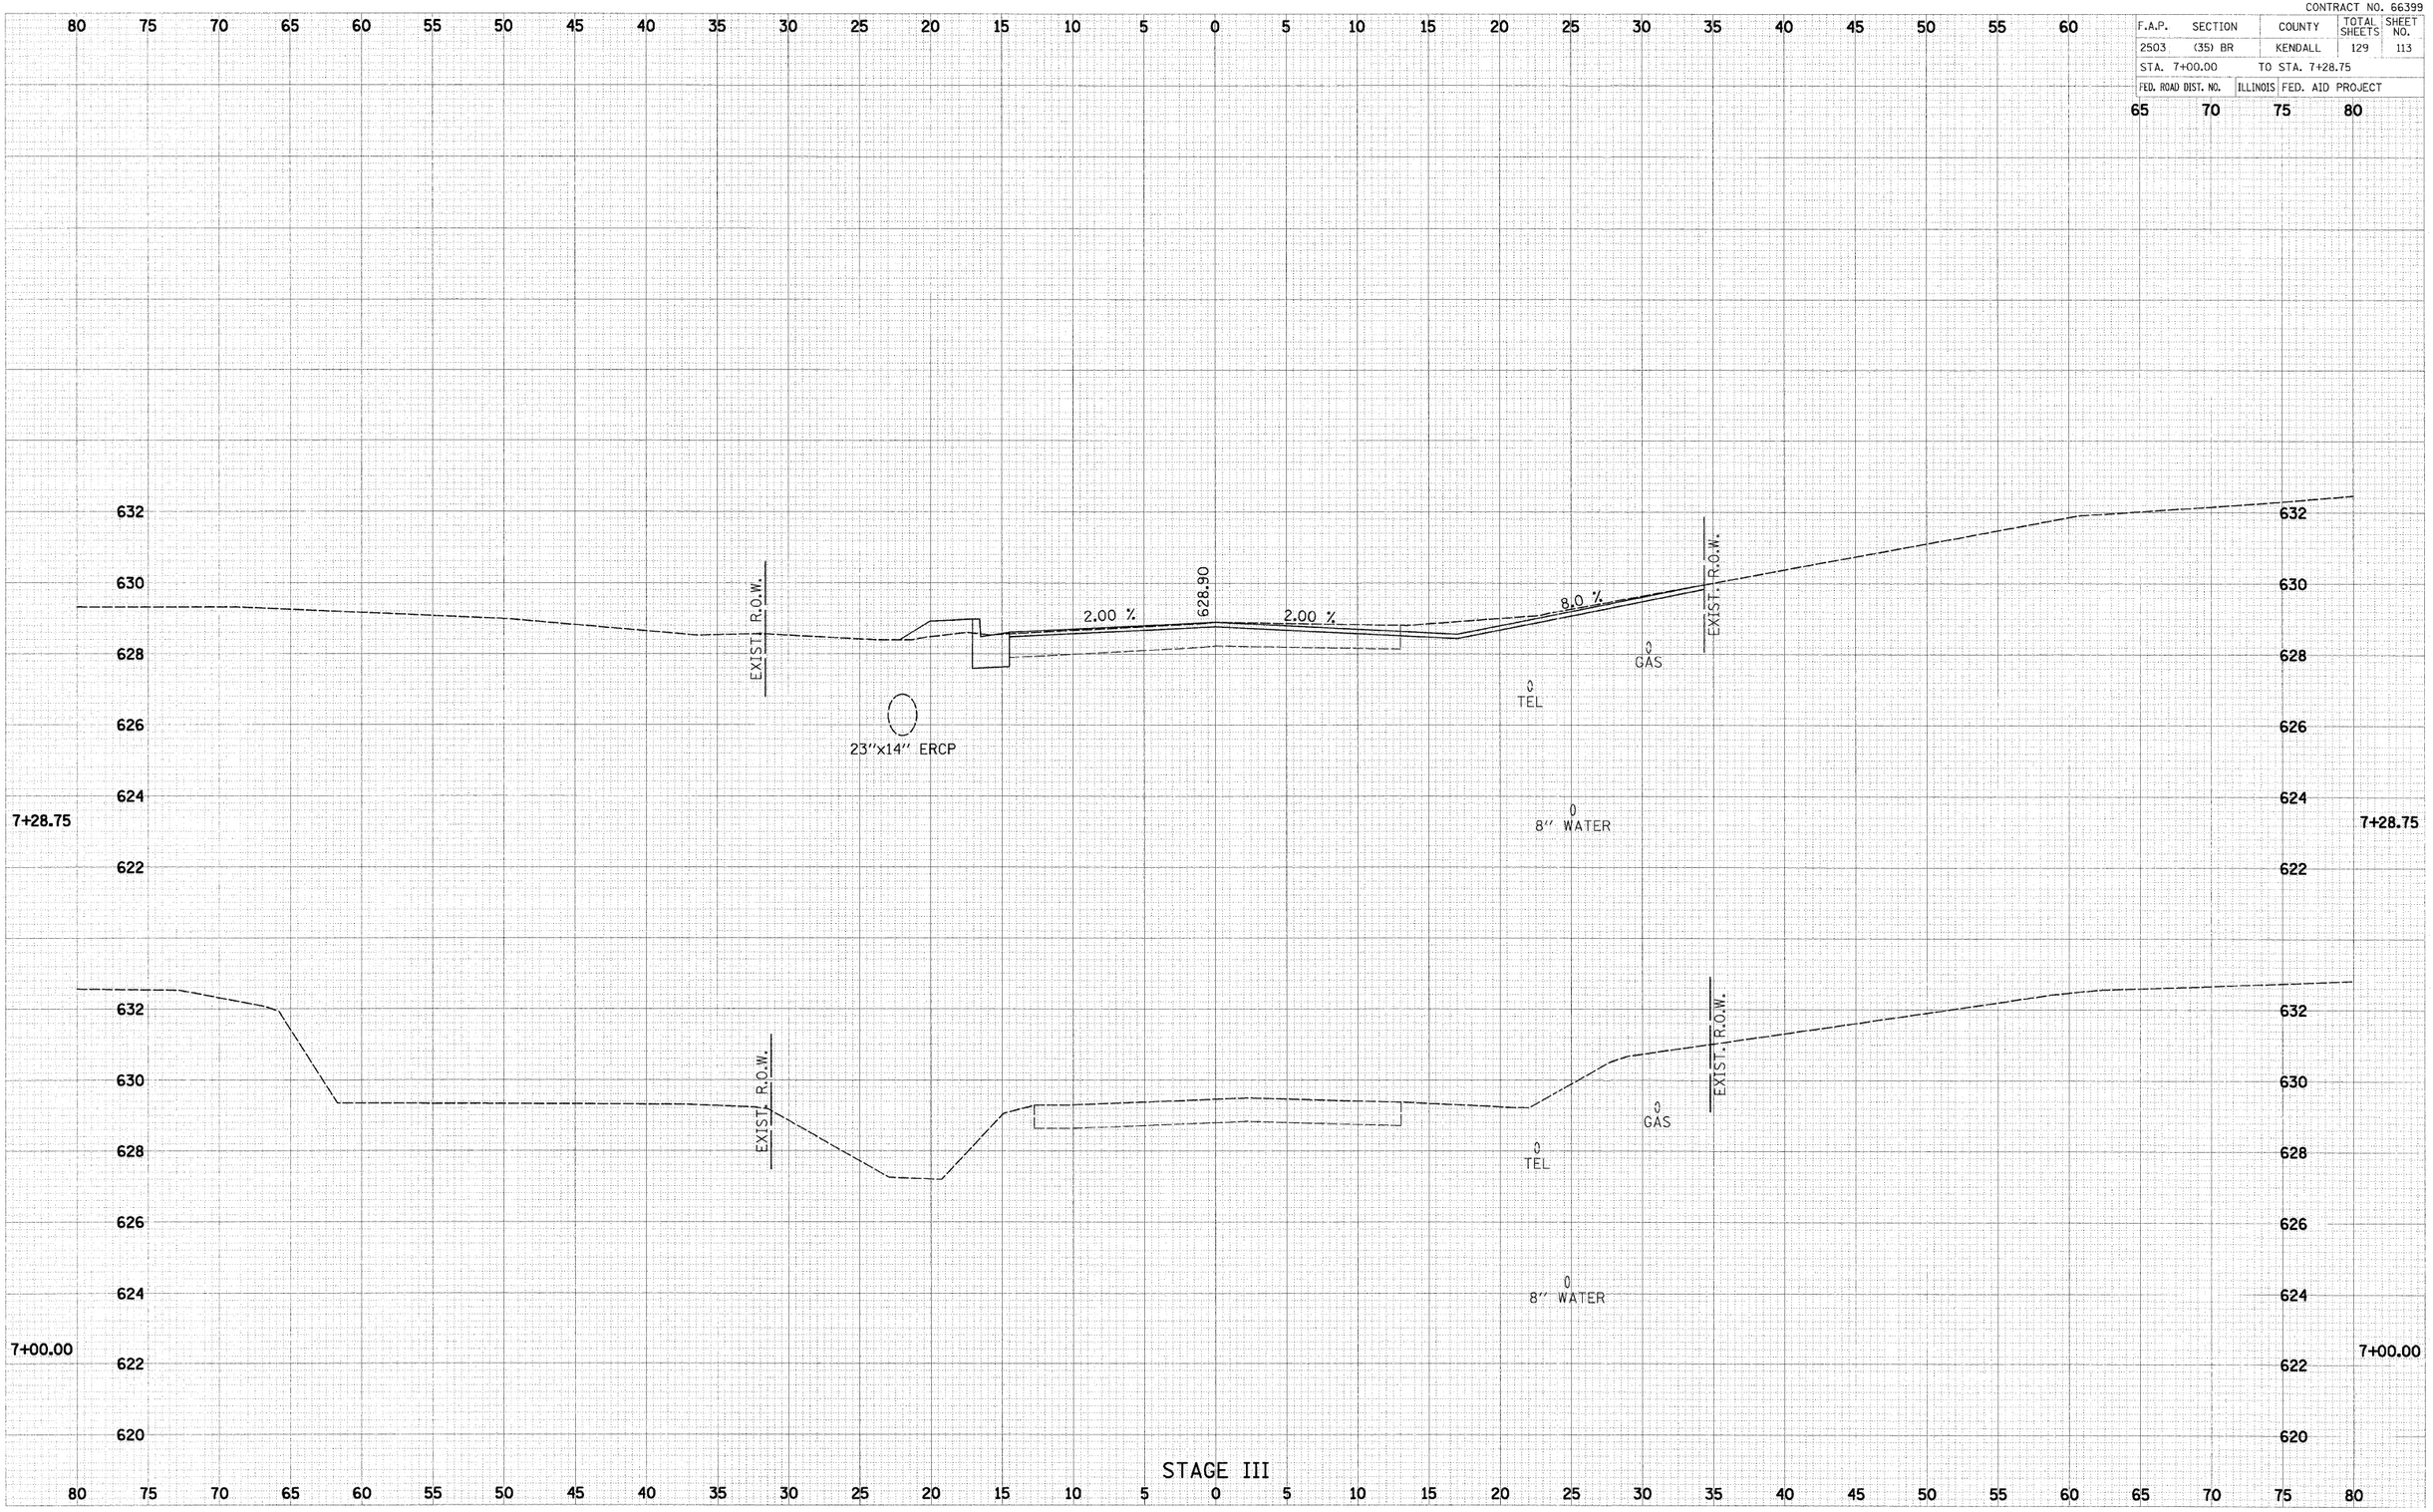

PLOT DATE = 1/31/2008
FILE NAME = P:\2503\06029\cad\Phase II\06029-sht-xs-stage3.dgn
PLOT SCALE = 5.0000 ' / IN.
USER NAME = @USER@

06029-sht-xs-stage3.dgn 1/31/2008 2:39:19 PM