CONTRACT NO. 68115

F.A.S. RTE.	SECTION	COUNTY	TOTAL SHEETS	SHEET NO.
2244	(107B)BR	STARK	39	34
STA. 85+00.00		TO STA. 85+50.00		
FED. ROAD DIST. NO. 4	ILLINOIS	FED. AID PROJECT		

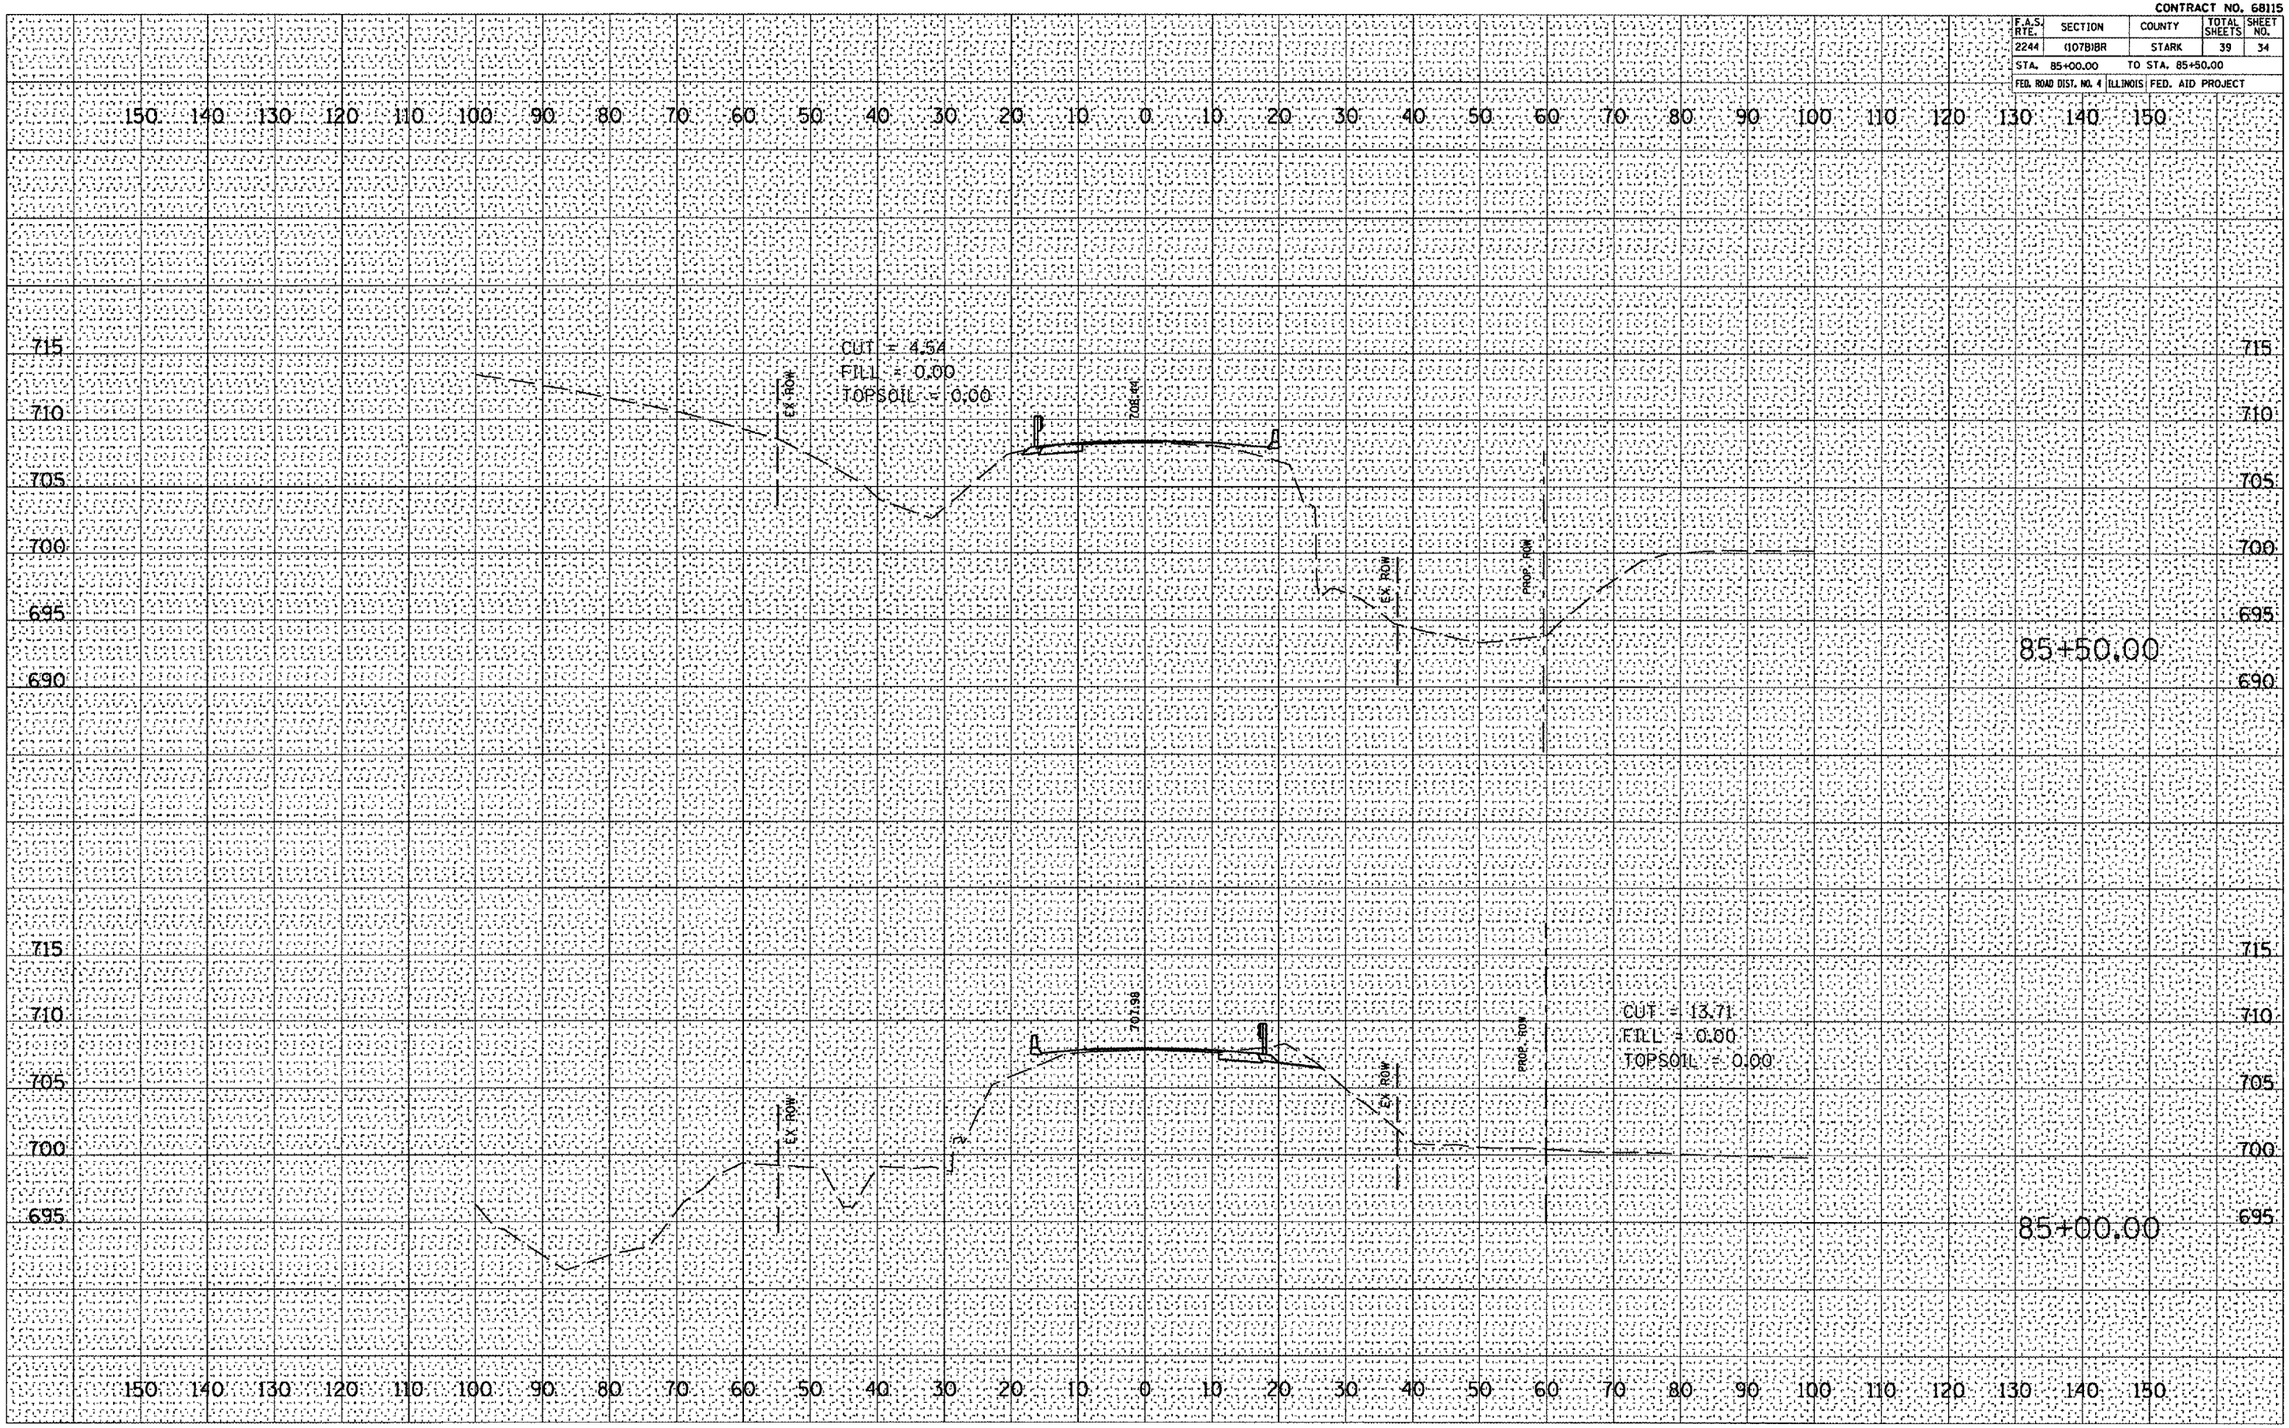

FINAL SURVEY	BY	DATE
NOTE BOOK NO.	SURVEYED	
	PLOTTED	
	TEMPLATE	
	AREAS	
	AREAS CHECKED	

ORIGINAL SURVEY	BY	DATE
	SURVEYED	
	PLOTTED	
	TEMPLATE	
	AREAS	
	AREAS CHECKED	

PLOT TIME : 10:28:47 AM
PLOT DATE : 1/21/2008
FILE NAME : g:\data\5589-68\work order 5\dwg\xsht01.dgn
PLOT SCALE : 22.1888 ' / IN.
USER NAME : ex1

Prepared by: Foth Infrastructure & Enviroment, LLC

FINAL SUBMITTAL 02/01/08 FVD # 5589.80

OSCEOLA ROAD X-SECTIONS