CONTRACT NO. 68115

F.A.S. RTE.	SECTION	COUNTY	TOTAL SHEETS	SHEET NO.
2244	(107B)BR	STARK	39	38
STA. 10+55.00	TO STA. 10+80.00			
FED. ROAD DIST. NO. 4	ILLINOIS	FED. AID PROJECT		

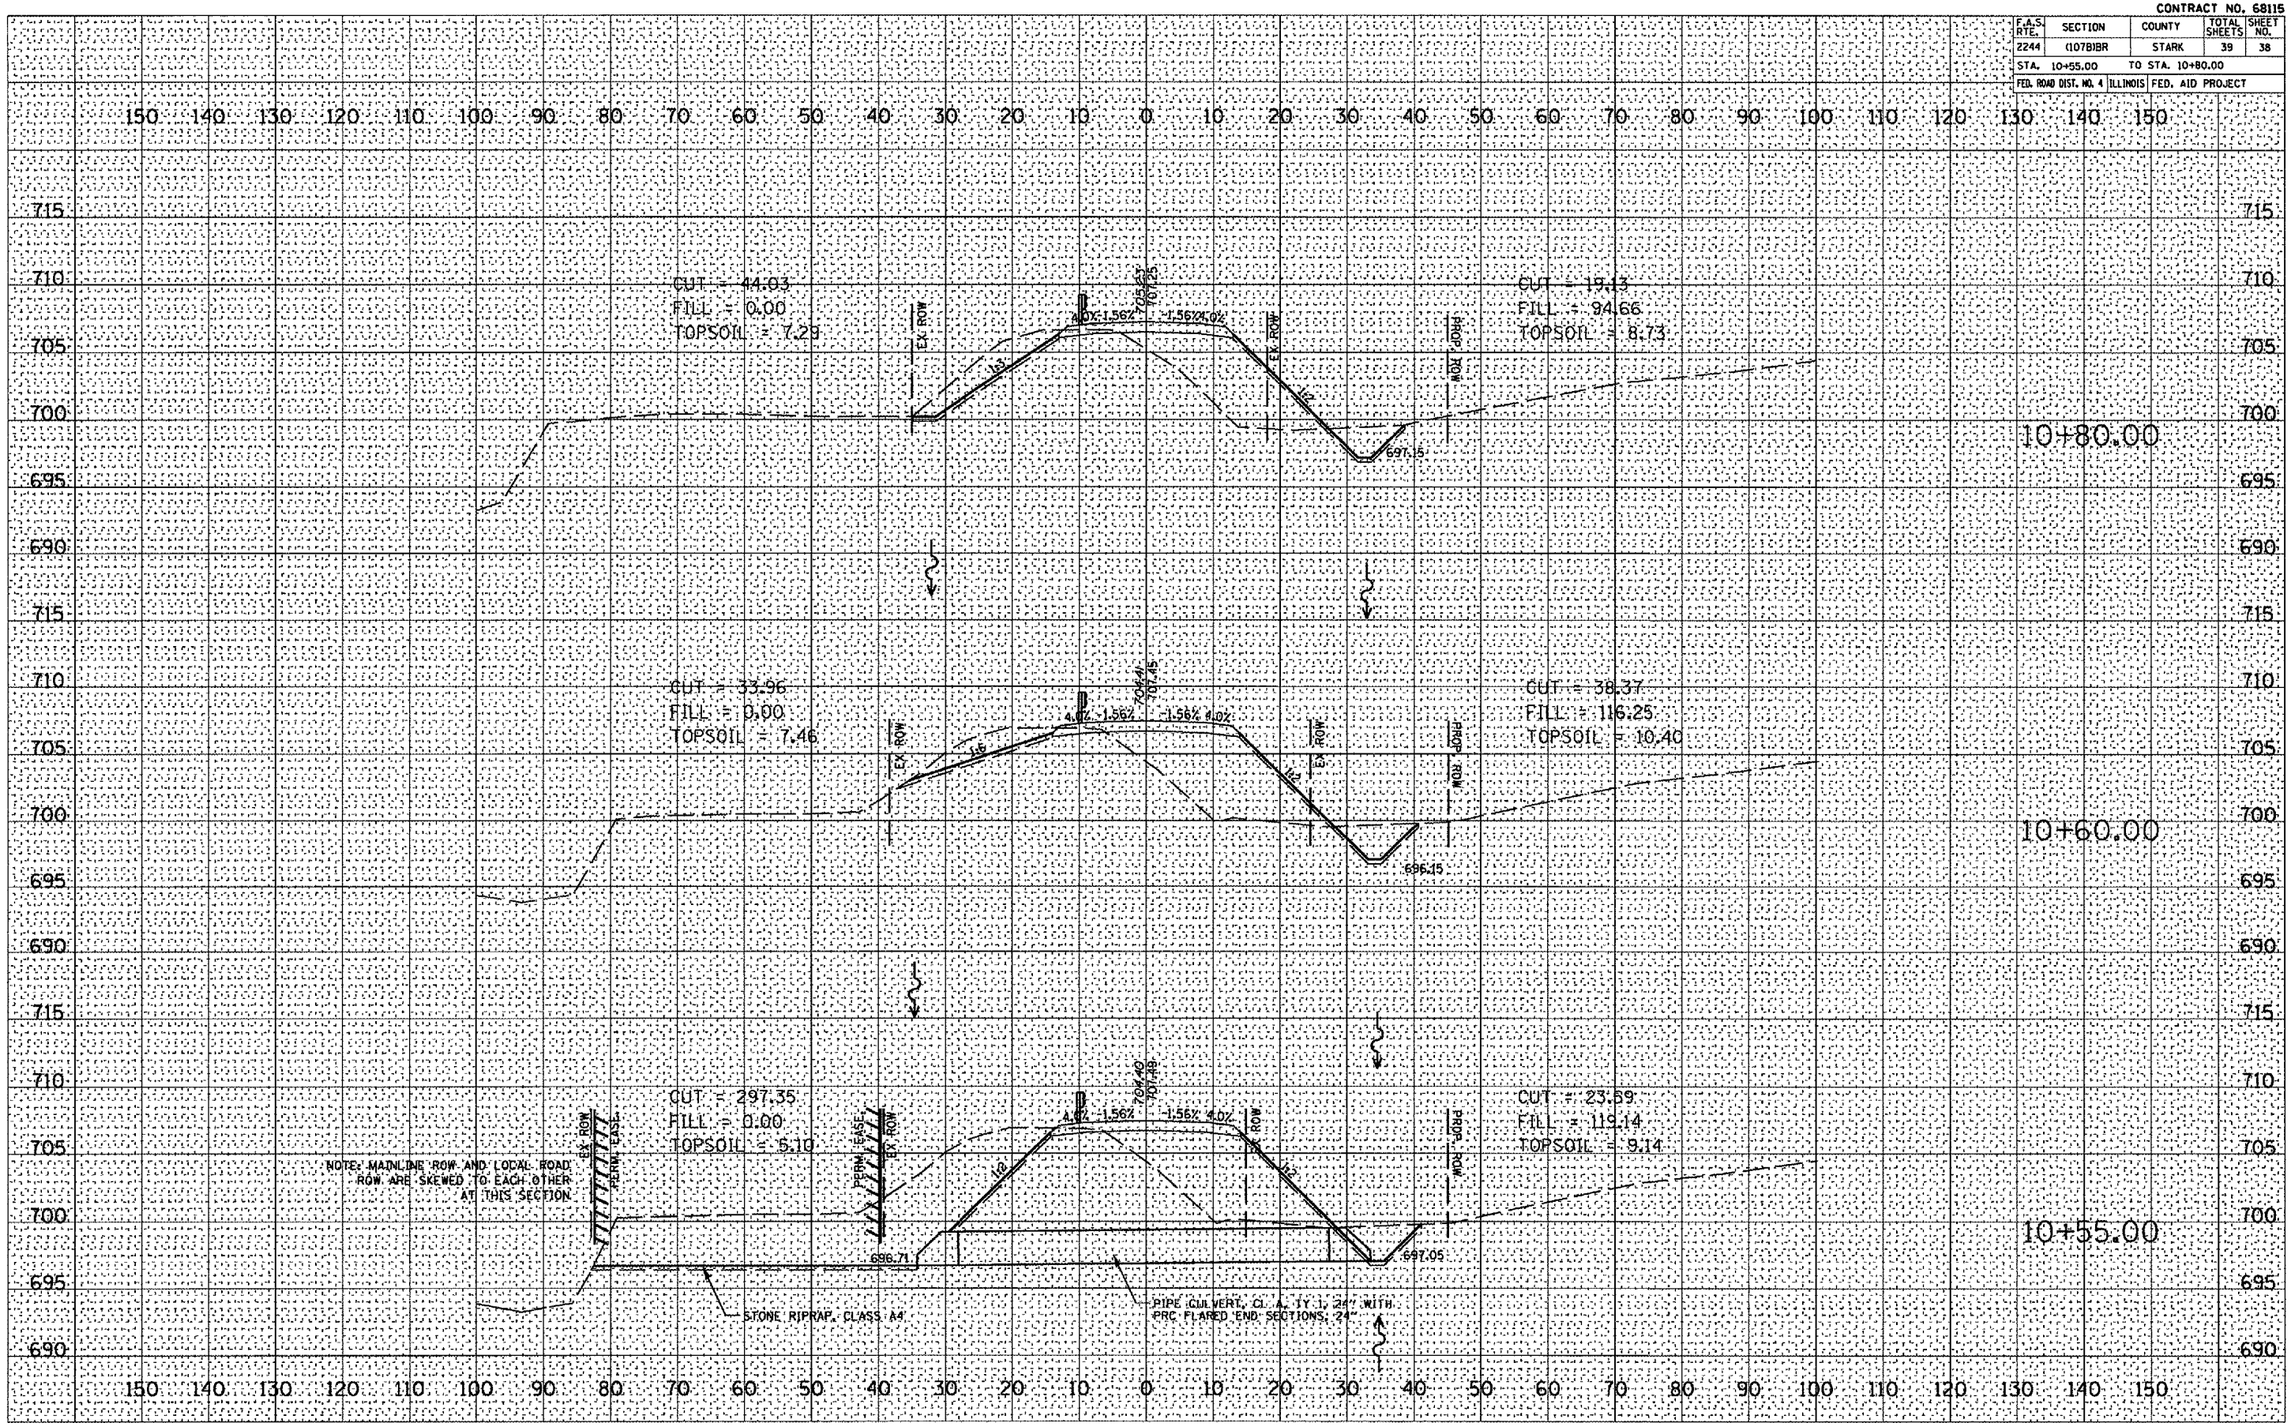

ORIGINAL SURVEY — SURVEYED — PLOTTED — QUANTITIES — AREAS — AREAS CHECKED — BY — DATE — NO.

FINAL SURVEY — SURVEYED — PLOTTED — QUANTITIES — AREAS — AREAS CHECKED — BY — DATE — NOTE BOOK — NO.

PLOT TIME = 2:51:58 PM
PLOT DATE = 1/23/2008
FILE NAME = c:\data\5589-58\Work Order 5\Dwg\xsht02.dgn
PLOT SCALE = 22.1828 ' / IN.
USER NAME = cal