CONTRACT NO. 68771

F.A.P. RTE.	SECTION	COUNTY	TOTAL SHEETS	SHEET NO.
313	(68)1	HENDERSON	15	11
STA. 625+30.00		TO STA. 625+73.00		
FED. ROAD DIST. NO. 4		ILLINOIS FED. AID PROJECT		

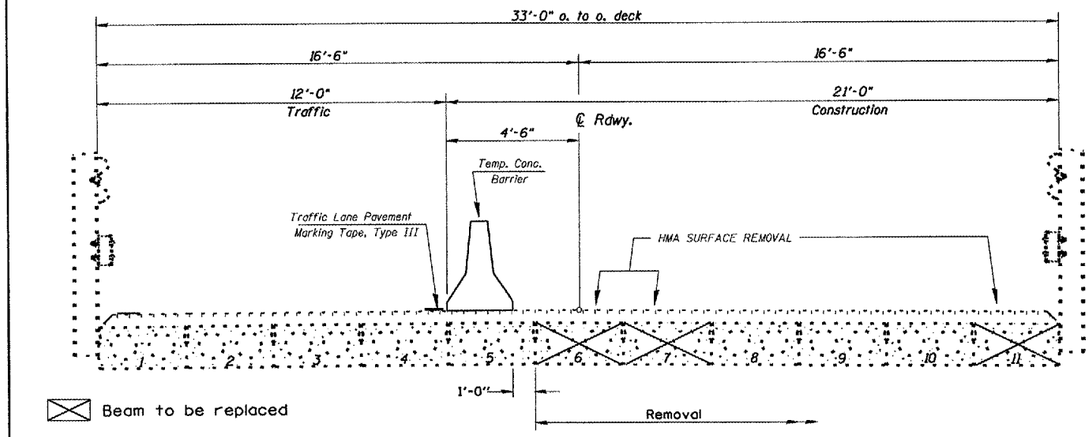

ELEVATION
(Looking East)

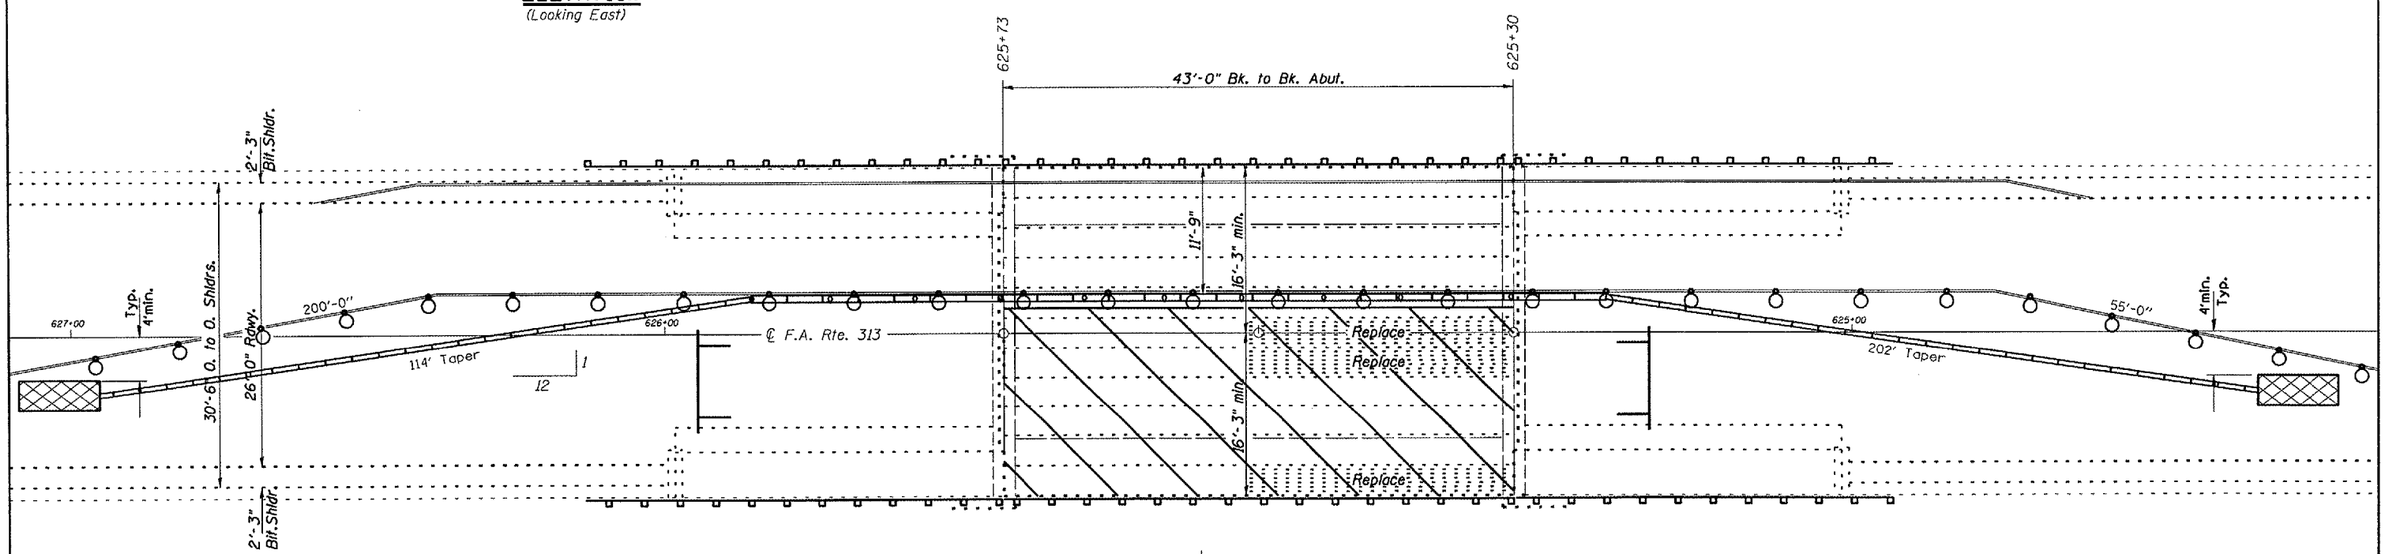

PLAN

SYMBOLS

- Work Area
- Type II Barricade
- Drum w/steady burning light
- Type C bidirectional reflector
- Temporary Concrete Barrier
- Impact Attenuator NRD TL3

SN.036-0003 US.34
over Old Tom Crk.

NOTES
Refer to Highway Standard 701321 for exact placement of traffic management devices and other clarifications as construction staging symbols and dimensioning were duplicated off of this standard. Temporary Traffic Signals shown in Standard 701321 are to be installed by others. Removal of these signals is included in this contract. See Special Provisions.

REVISIONS NAME	DATE

ILLINOIS DEPARTMENT OF TRANSPORTATION

TRAFFIC CONTROL

SCALE: VERT. HORIZ.
DATE 08-20-2007
DRAWN BY CEJ
CHECKED BY

$DATE$ 08-15-07
$FILENAME$ C:\DERDOFF1\STDPLNS\SDJAD14\BRIDGE Contracts\Emergency\PCBeamRepairs\68771 SN036-0003US34over Tom Crk.dgn
$SCALE$
REF