CONTRACT NO. 76267

F.A.P. RTE.	SECTION	COUNTY	TOTAL SHEETS	SHEET NO.
592	121-1R, 121HVB	ST. CLAIR	239	53
STA.		TO STA.		
FED. ROAD DIST. NO.	ILLINOIS	FED. AID PROJECT		

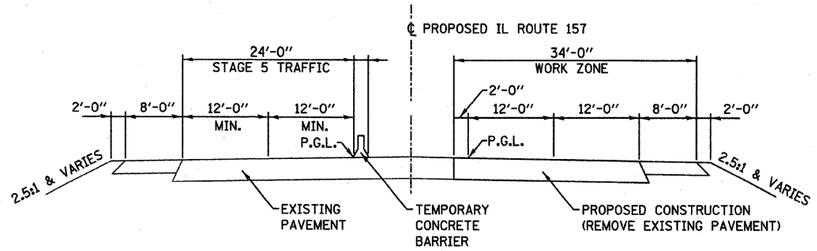

TYPICAL SECTION
STAGE 5 CONSTRUCTION

SUGGESTED STAGE 5

1. CLOSE ST. PAUL DRIVE AND DONALD STREET.
2. RE-ROUTE TRAFFIC TO NORTH TWO LANES OF NEW IL 157 FROM 5006+00 TO 5052+00. SEE STAGE 5 DETAIL SHEETS.
3. REMOVE SOUTH TWO LANES OF EXISTING IL 157 FROM 1010+30 TO 1016+00 AND 1046+00 TO 1049+37.
4. CONSTRUCT REMAINING SUBBASE AND FULL DEPTH HOT-MIX ASPHALT PAVEMENT (EXCLUDING HOT-MIX ASPHALT SURFACE COURSE) FROM 5010+30 TO 5016+00 AND 5047+00 TO 5050+00.
6. OPEN NEW IL 157 TO FOUR LANE TRAFFIC.

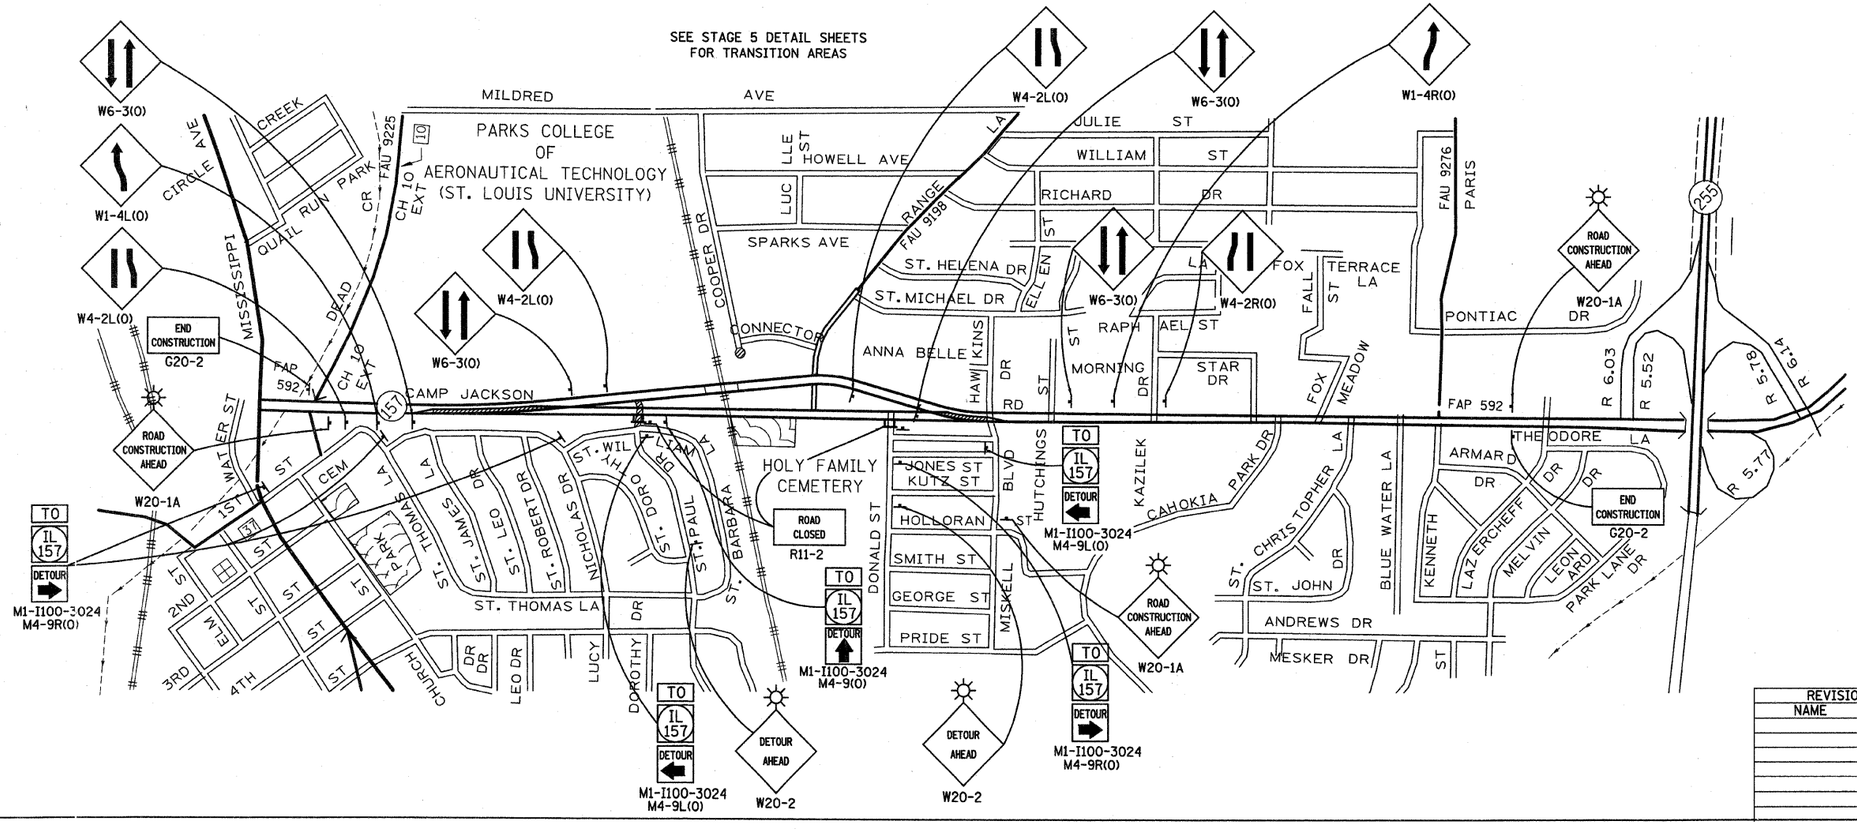

NOT TO SCALE

LEGEND

- DENOTES WORK AREA FOR THIS STAGE
- BARRICADES, TYPE III W. R11-2-4830
- BARRICADES, TYPE I OR TYPE II
- 12 VT FLASHING LIGHT

REVISIONS	
NAME	DATE

ILLINOIS DEPARTMENT OF TRANSPORTATION

SUGGESTED STAGES OF CONSTRUCTION AND TRAFFIC CONTROL (STAGE 5)

FAP ROUTE 592
SECTION 121-1R, 121HVB
ST. CLAIR COUNTY

DRAWN BY:

PLOT DATE = 1/30/2008
FILE NAME = H:\k\21015\Microstat\Design\tc002a.dgn
PLOT SCALE = 60.0000 ' / IN.
USER NAME = mk20614