CONTRACT NO. 76267

FAP ROUTE	SECTION	COUNTY	TOTAL SHEETS	SHEET NO
592	121-1R, 121HVB	ST. CLAIR	239	125
STORM WATER POLLUTION PREVENTION PLAN				

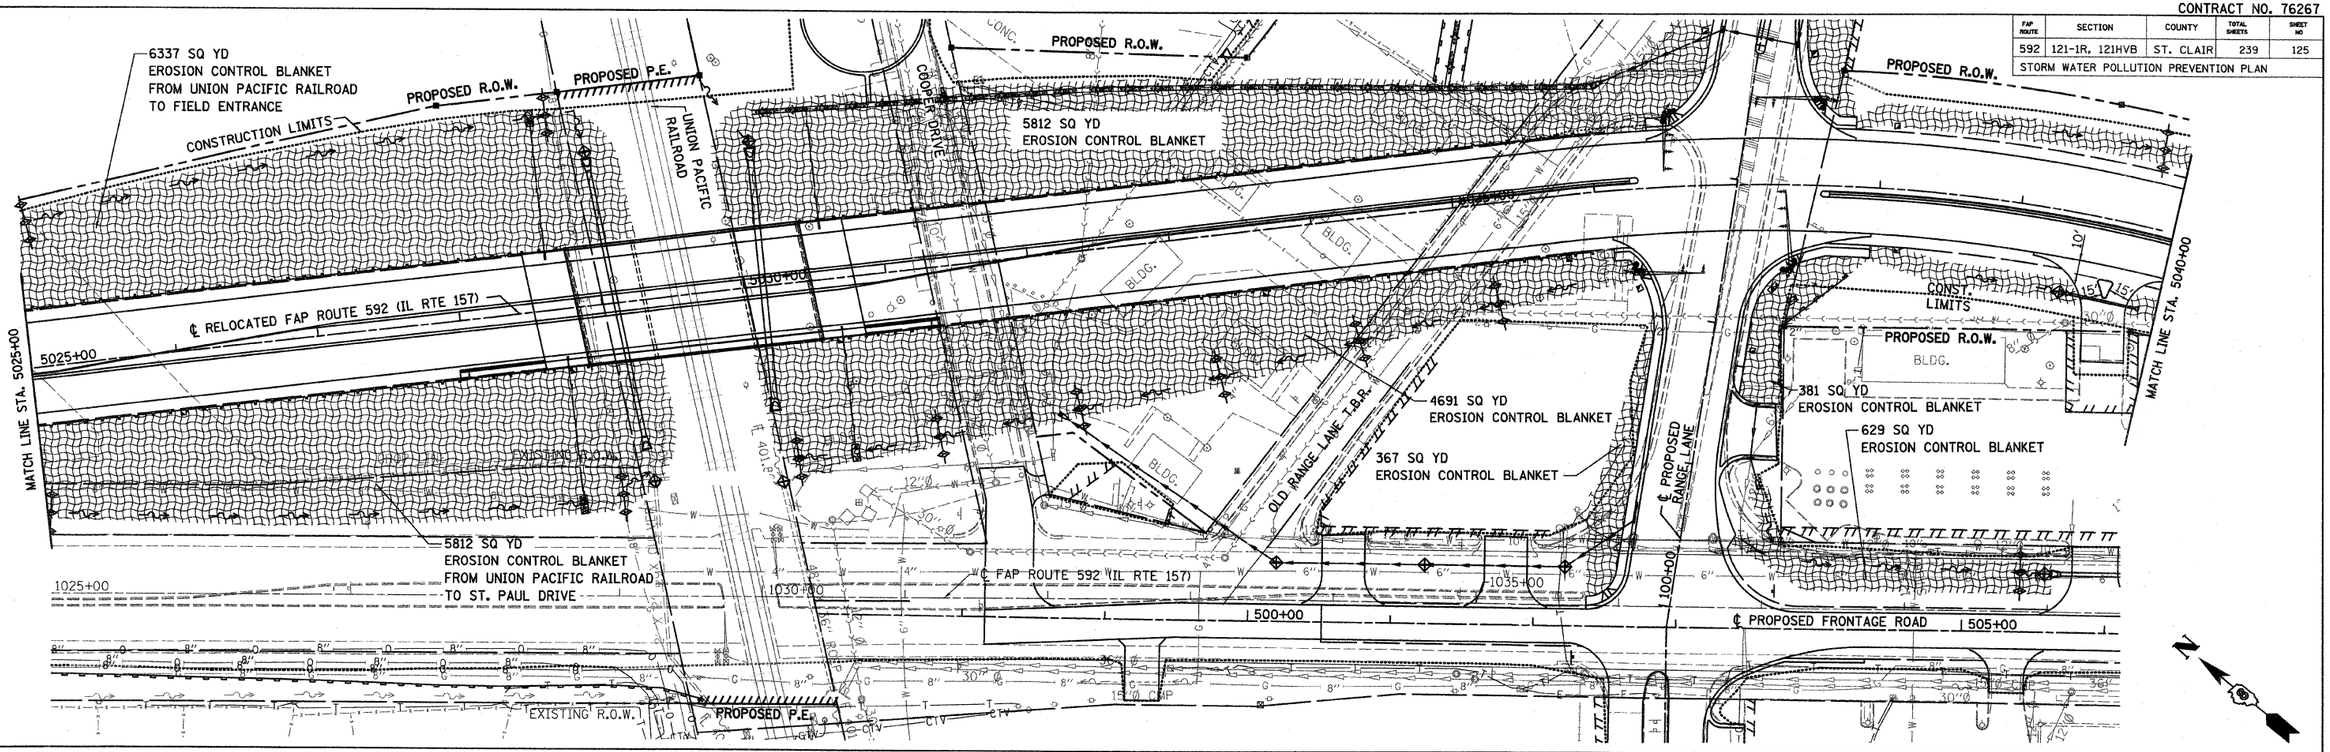

PLAN NOTE BOOK NO. ____ SURVEYED PLOTTED ALIGNMENT CHECKED INC. BY ____ CADD FILE NAME ____ BY DATE

PLOT DATE = 1/2/2008
FILE NAME = N:\PV2101S\Microstat\Design\wrsonsdgn
PLOT SCALE = 50.000000 ' / IN.
USER NAME = #USER#

STORM WATER POLLUTION PREVENTION PLAN
STA. 5025+00 TO STA. 5055+00