CONTRACT NO. 76267

F.A.P RTE.	SECTION	COUNTY	TOTAL SHEETS	SHEET NO.
592	121-1R, 121HVB	ST. CLAIR	239	163
STA. 5028+63.94		TO STA. 5028+71.95		
FED. ROAD DIST. NO.	ILLINOIS	FED. AID PROJECT		

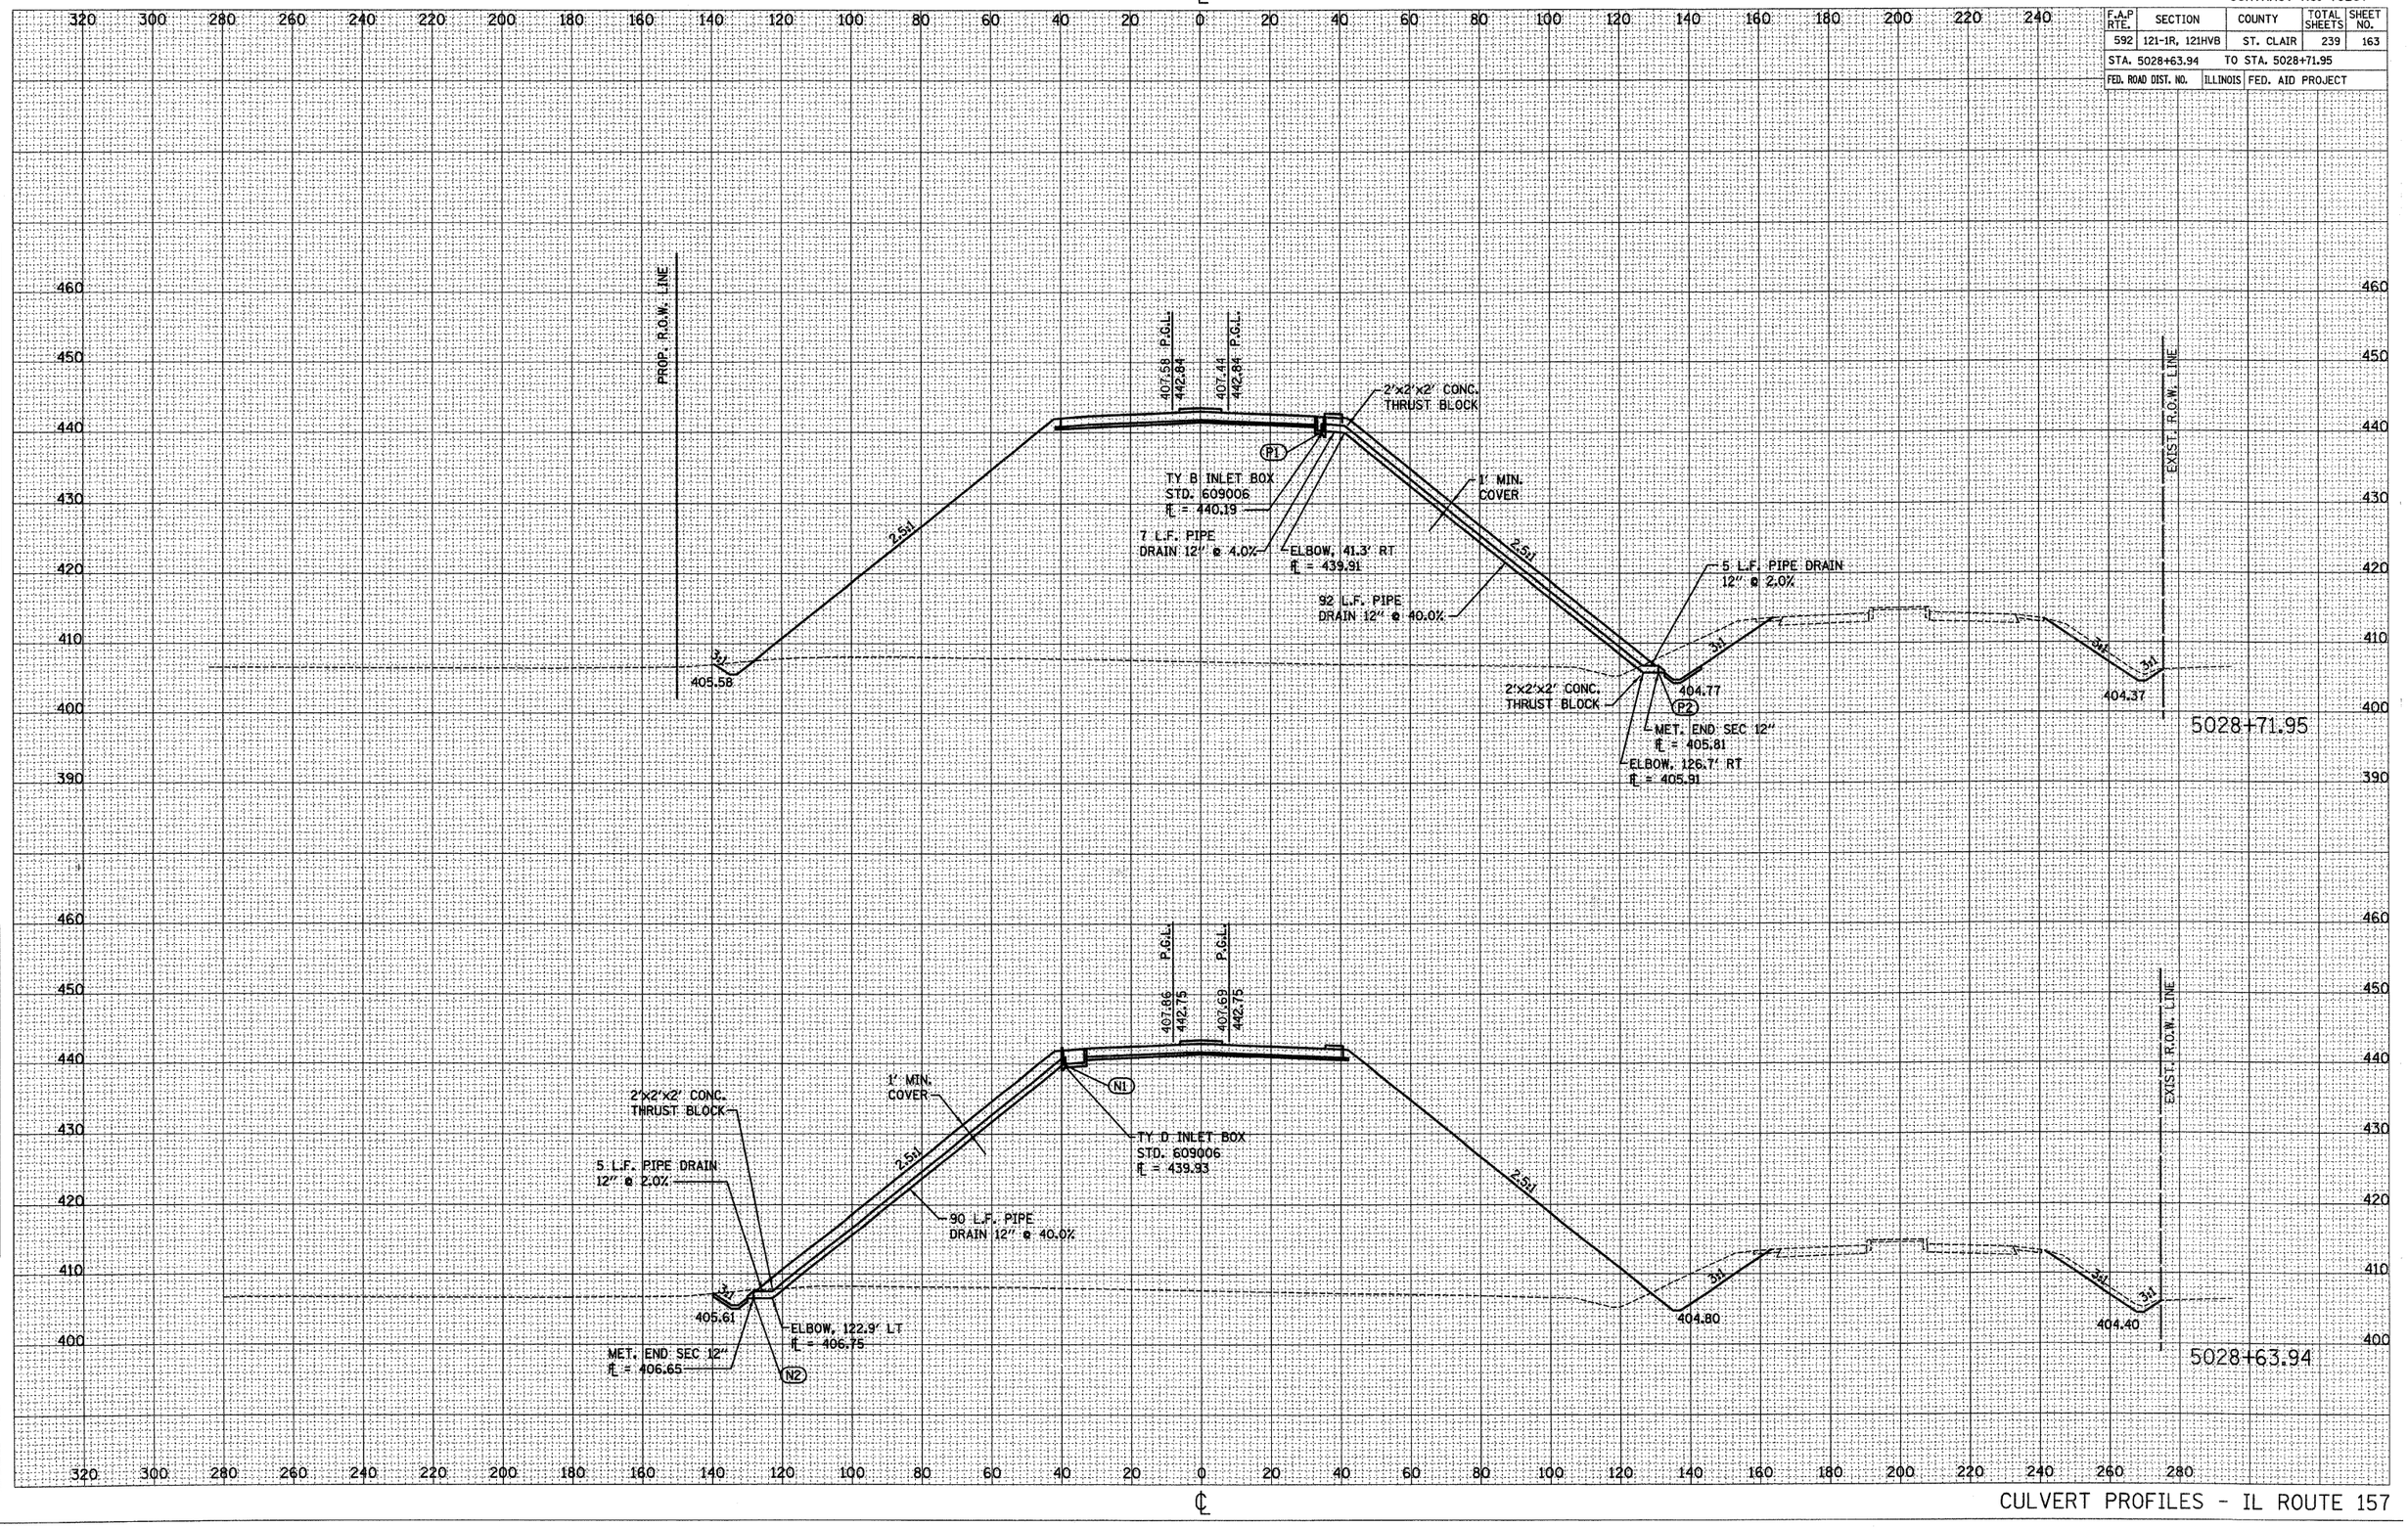

CULVERT PROFILES - IL ROUTE 157

FINAL SURVEY	NOTE BOOK	NO.	BY	DATE
	SURVEYED			
	PLOTTED			
	TRIANGULATE			
	AREAS			
	AREAS CHECKED			

ORIGINAL SURVEY	NOTE BOOK	NO.	BY	DATE
	SURVEYED			
	PLOTTED			
	TRIANGULATE			
	AREAS			
	AREAS CHECKED			

PLOT DATE = 03/21/2007
USER NAME = vanhorstot
PLOT SCALE = 20.0000 ' / IN.
REFERENCE = #REF#