CONTRACT NO. 76948

F.A.P. RTE.	SECTION	COUNTY	TOTAL SHEETS	SHEET NO.
304	5BR-2	CALHOUN	68	10
STA. 459+00.00		TO STA. 464+50.00		
FED. ROAD DIST. NO.	ILLINOIS	FED. AID PROJECT		

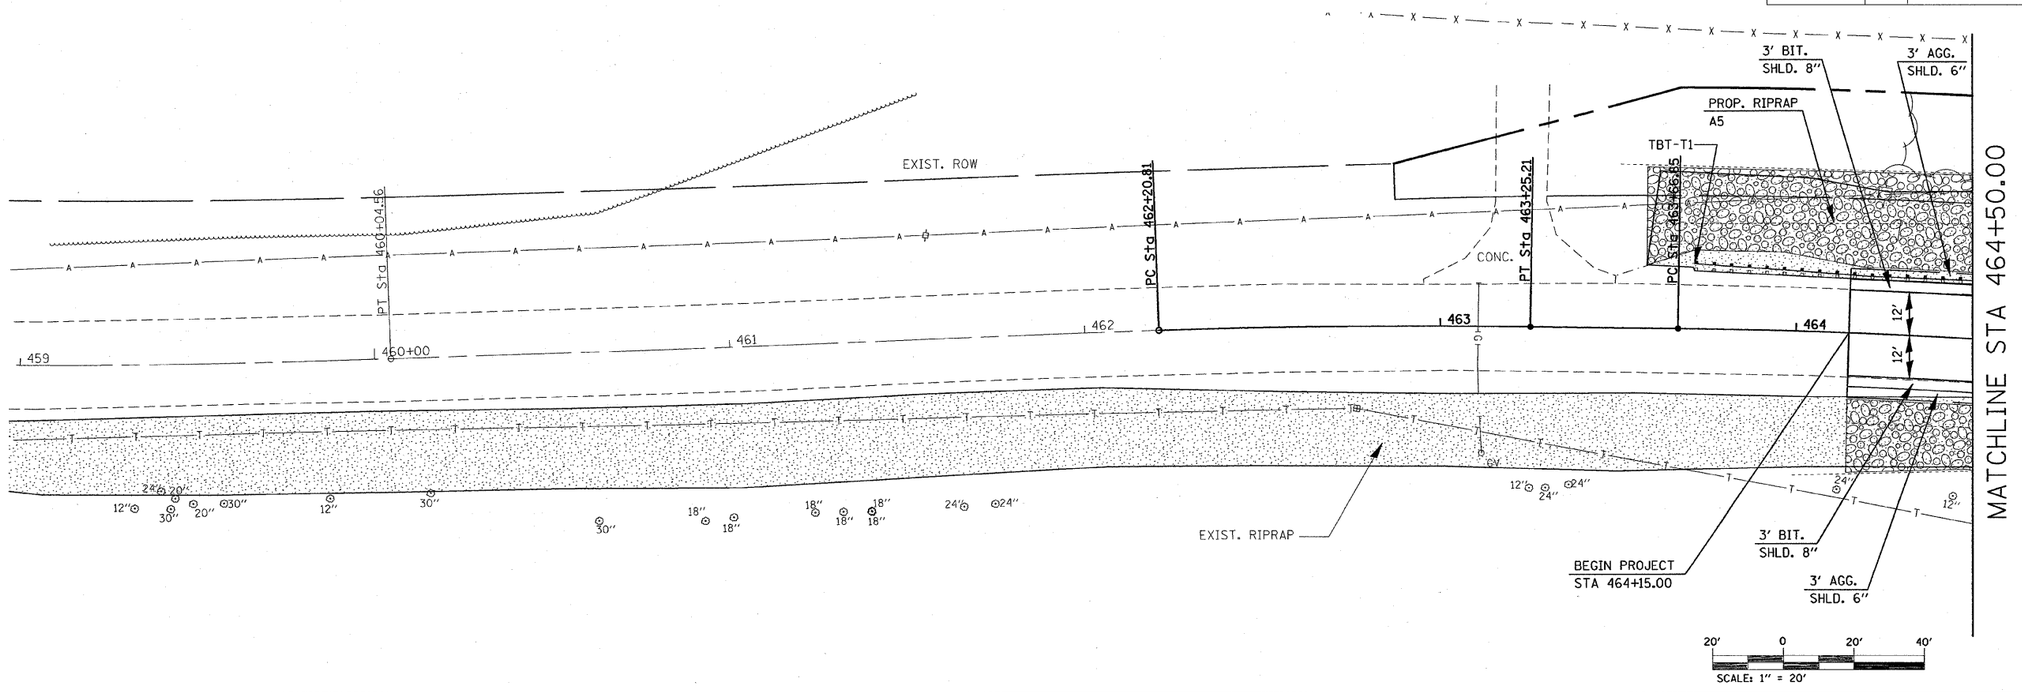

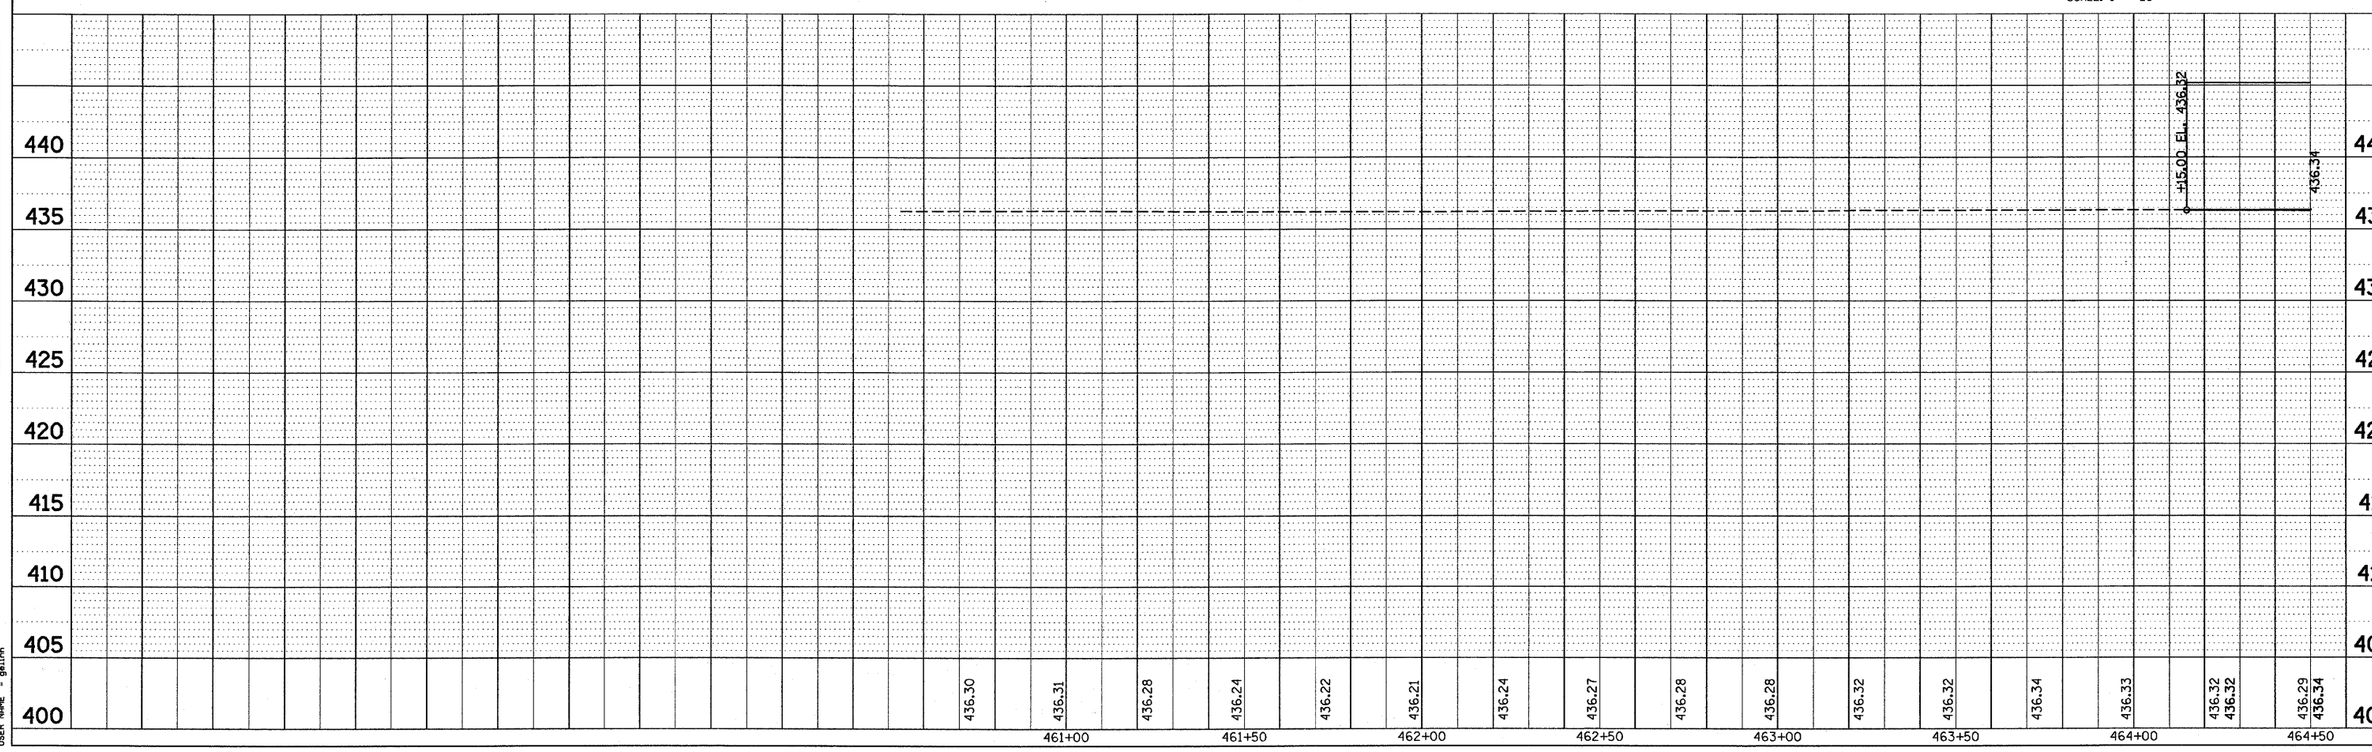

PLAN	BY	DATE
SURVEYED		
PLOTTED		
ALIGNMENT CHECKED		
RT. OF WAY CHECKED		
NOTE BOOK NO. ____		
CADD FILE NAME ____		

PROFILE	BY	DATE
SURVEYED		
PLOTTED		
GRADES CHECKED		
R.O.W. CHECKED		
NOTE BOOK NO. ____	STRUCTURE NOTATIONS CHKD	

PLOT DATE = 1/30/2008
FILE NAME = c:\pwworking\ad09085\plan\plnd09085a.dgn
PLOT SCALE = 20.000 ' / IN.
USER NAME = gelich