CONTRACT NO. 76948

F.A.P. RTE.	SECTION	COUNTY	TOTAL SHEETS	SHEET NO.
304	5BR-2	CALHOUN	68	12
STA. 470+50.00		TO STA. 475+00.00		
FED. ROAD DIST. NO.	ILLINOIS	FED. AID PROJECT		

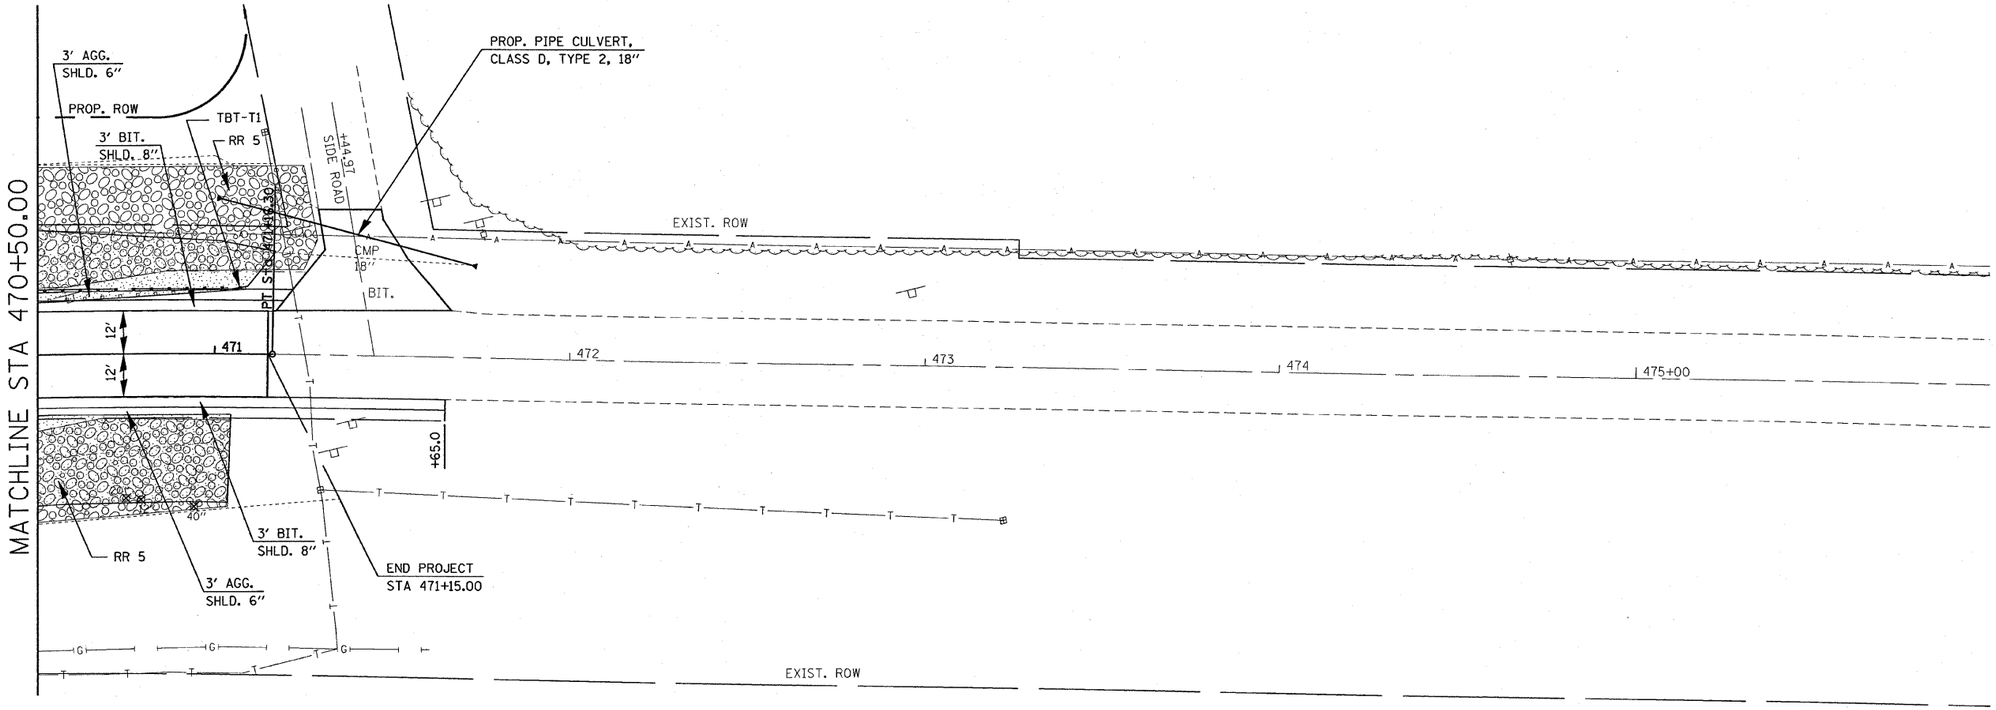

PLAN
SURVEYED
PLOTTED
ALIGNMENT CHECKED
NOTE BOOK
NO.
BY
DATE

PROFILE
SURVEYED
PLOTTED
GRADES CHECKED
NOTE BOOK
NO.
STRUCTURE NOTATNS CHKD
BY
DATE

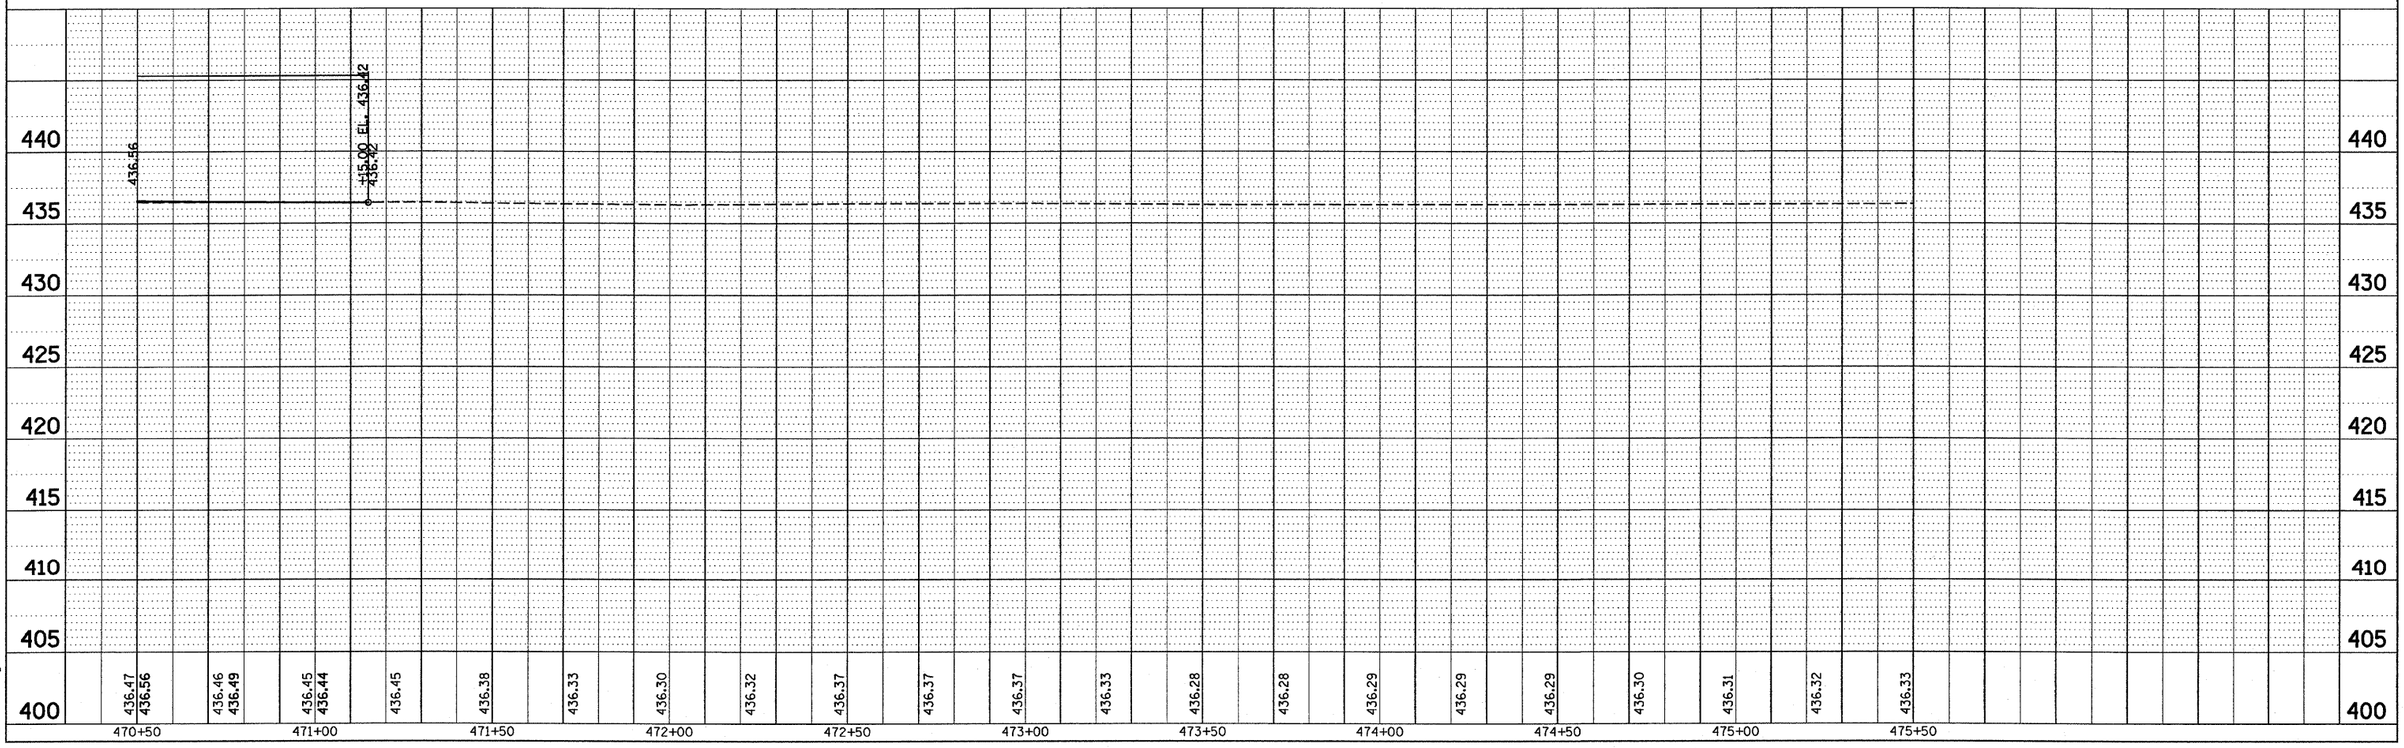

PLOT DATE = 1/30/2009
FILE NAME = c:\projects\sc05005\plan\pln05005a.dgn
PLOT SCALE = 20.0000 ' / IN.
USER NAME = galinh