PLOT DATE = 1/30/2008
FILE NAME = c:\projects\ed09005\plan\xsht09005a.dgn
PLOT SCALE = 10.0000 ' / IN.
USER NAME = gelinh

ORIGINAL SURVEY		BY	DATE
NOTE BOOK	SURVEYED		
	PLOTTED		
NO.	TEMPLATE		
	AREAS		
	AREAS CHECKED		

FINAL SURVEY		BY	DATE
NOTE BOOK	SURVEYED		
	PLOTTED		
NO.	TEMPLATE		
	AREAS		
	AREAS CHECKED		

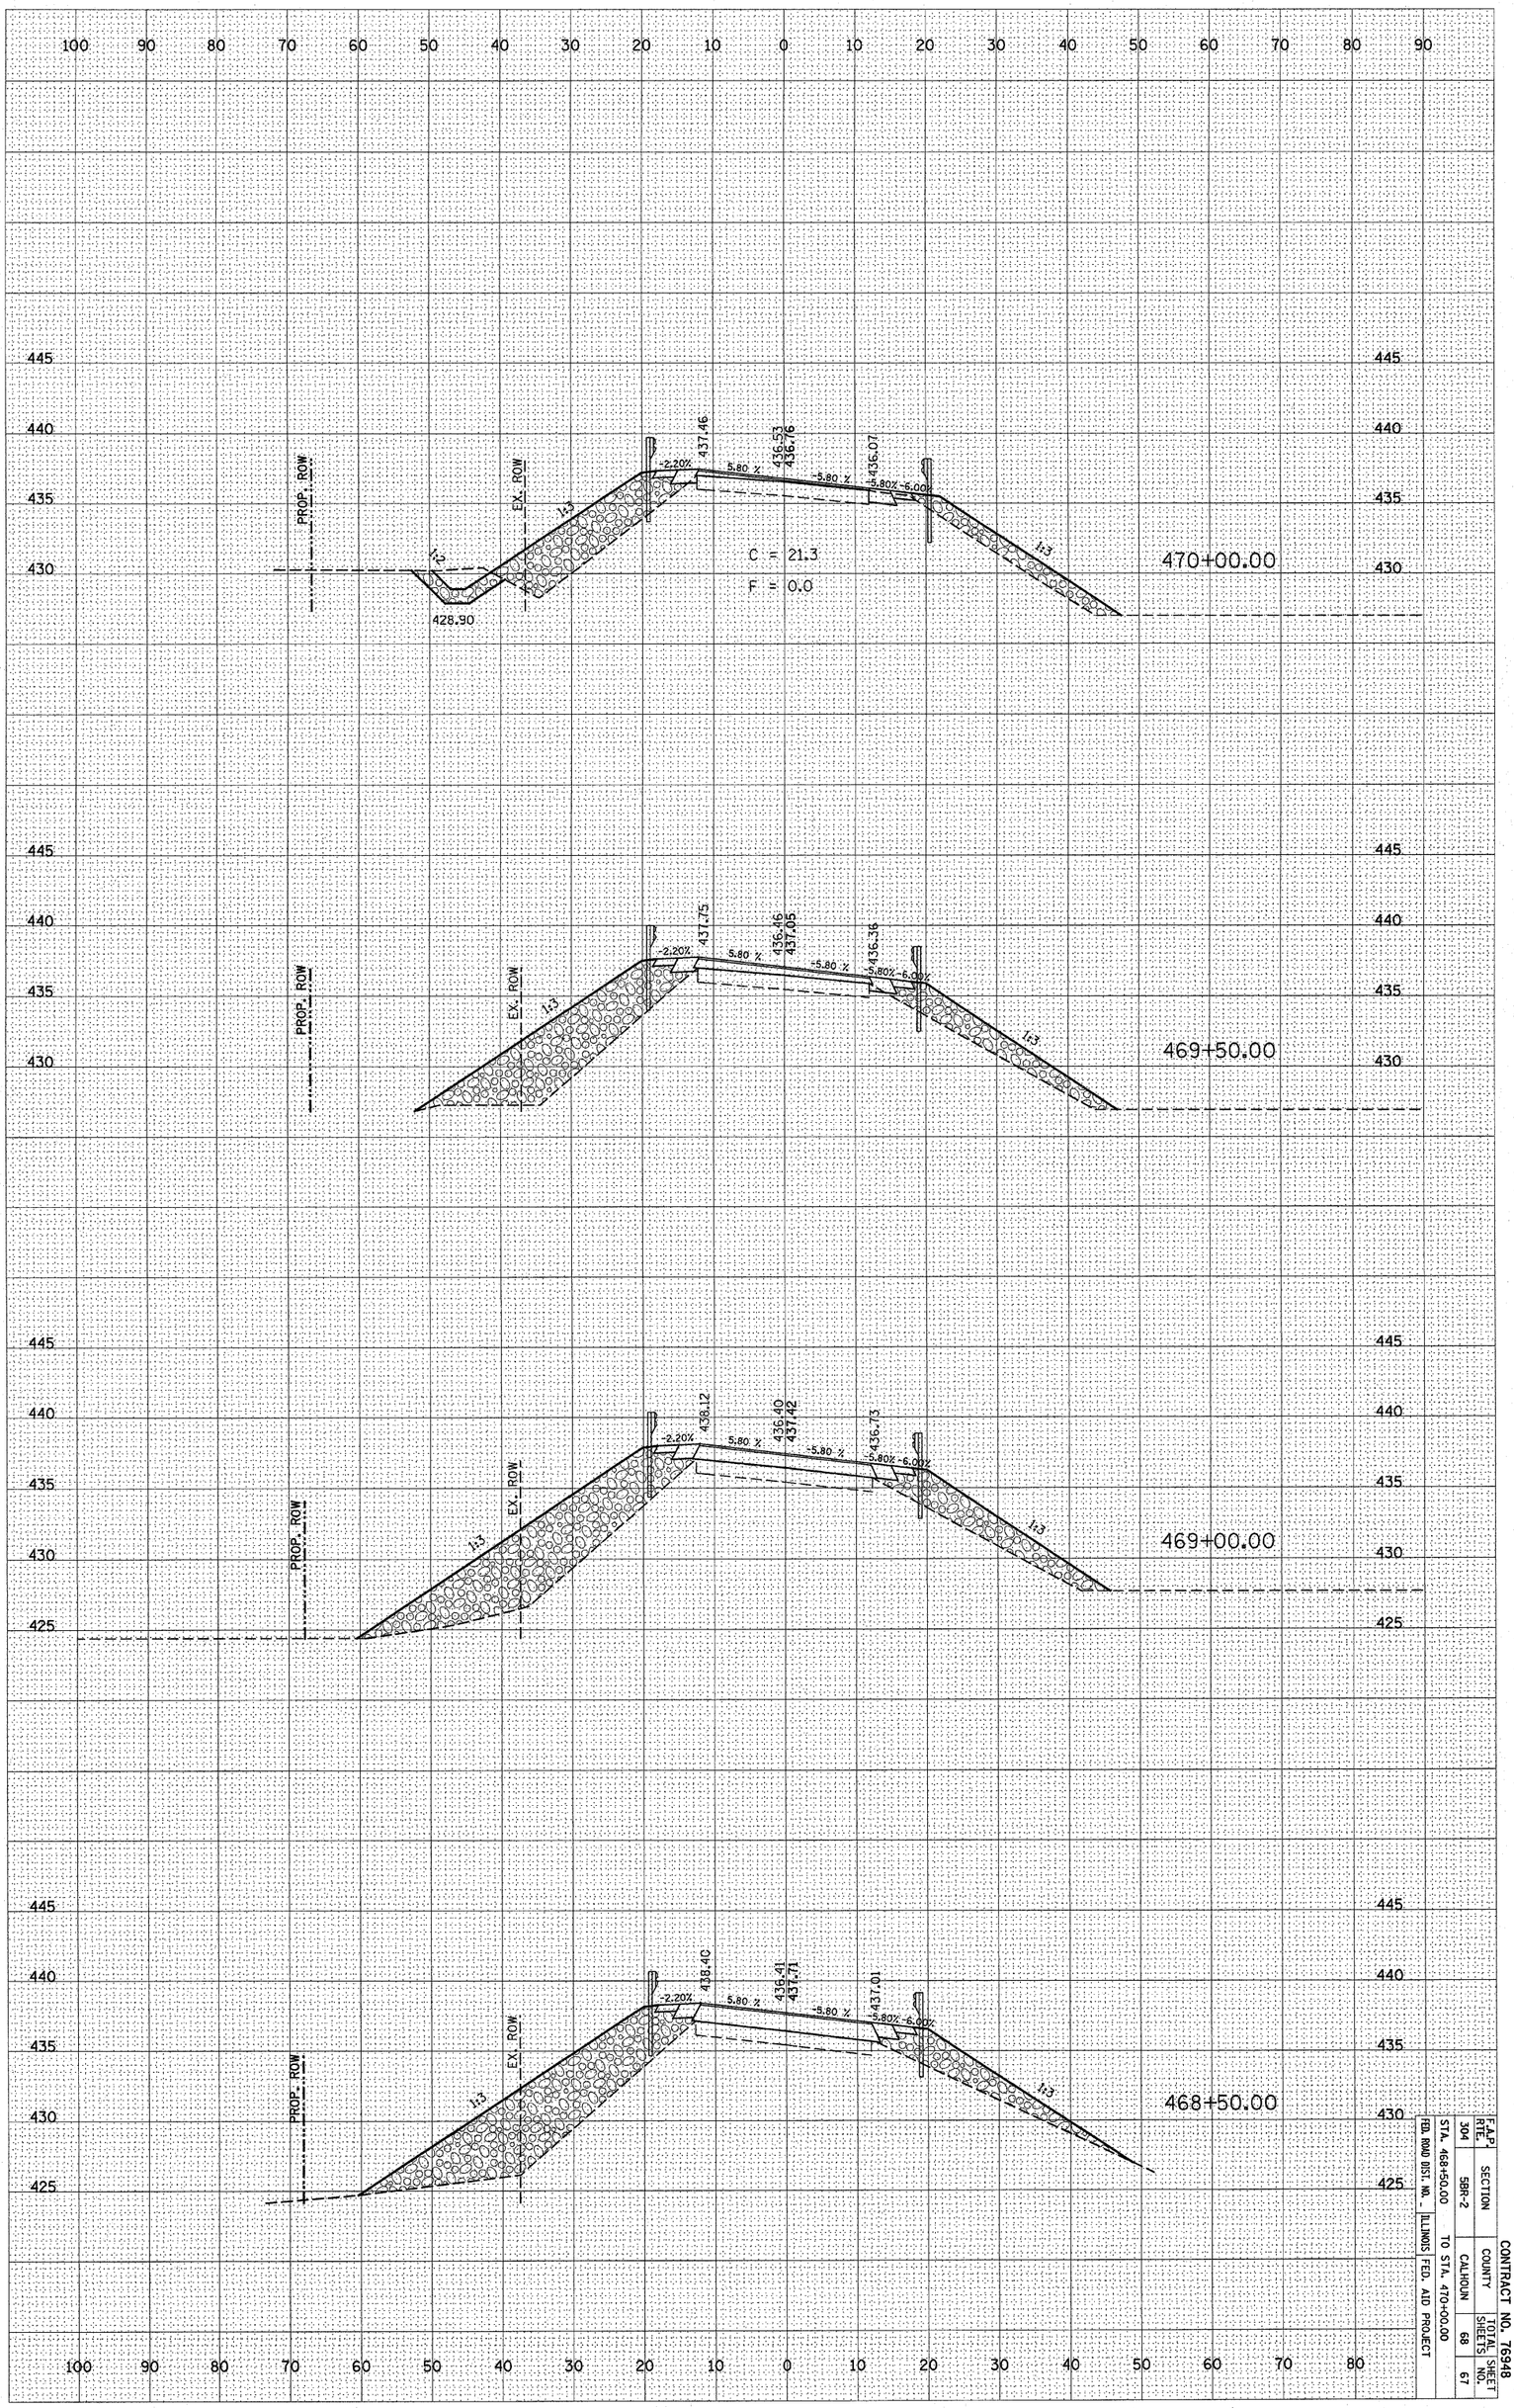

F.A.P. RTE.	SECTION	COUNTY	TOTAL SHEETS	SHEET NO.
304	58R-2	CALHOUN	68	67

STA. 468+50.00 TO STA. 470+00.00
FED. ROAD DIST. NO. ILLINOIS FED. AID PROJECT

CONTRACT NO. 76948