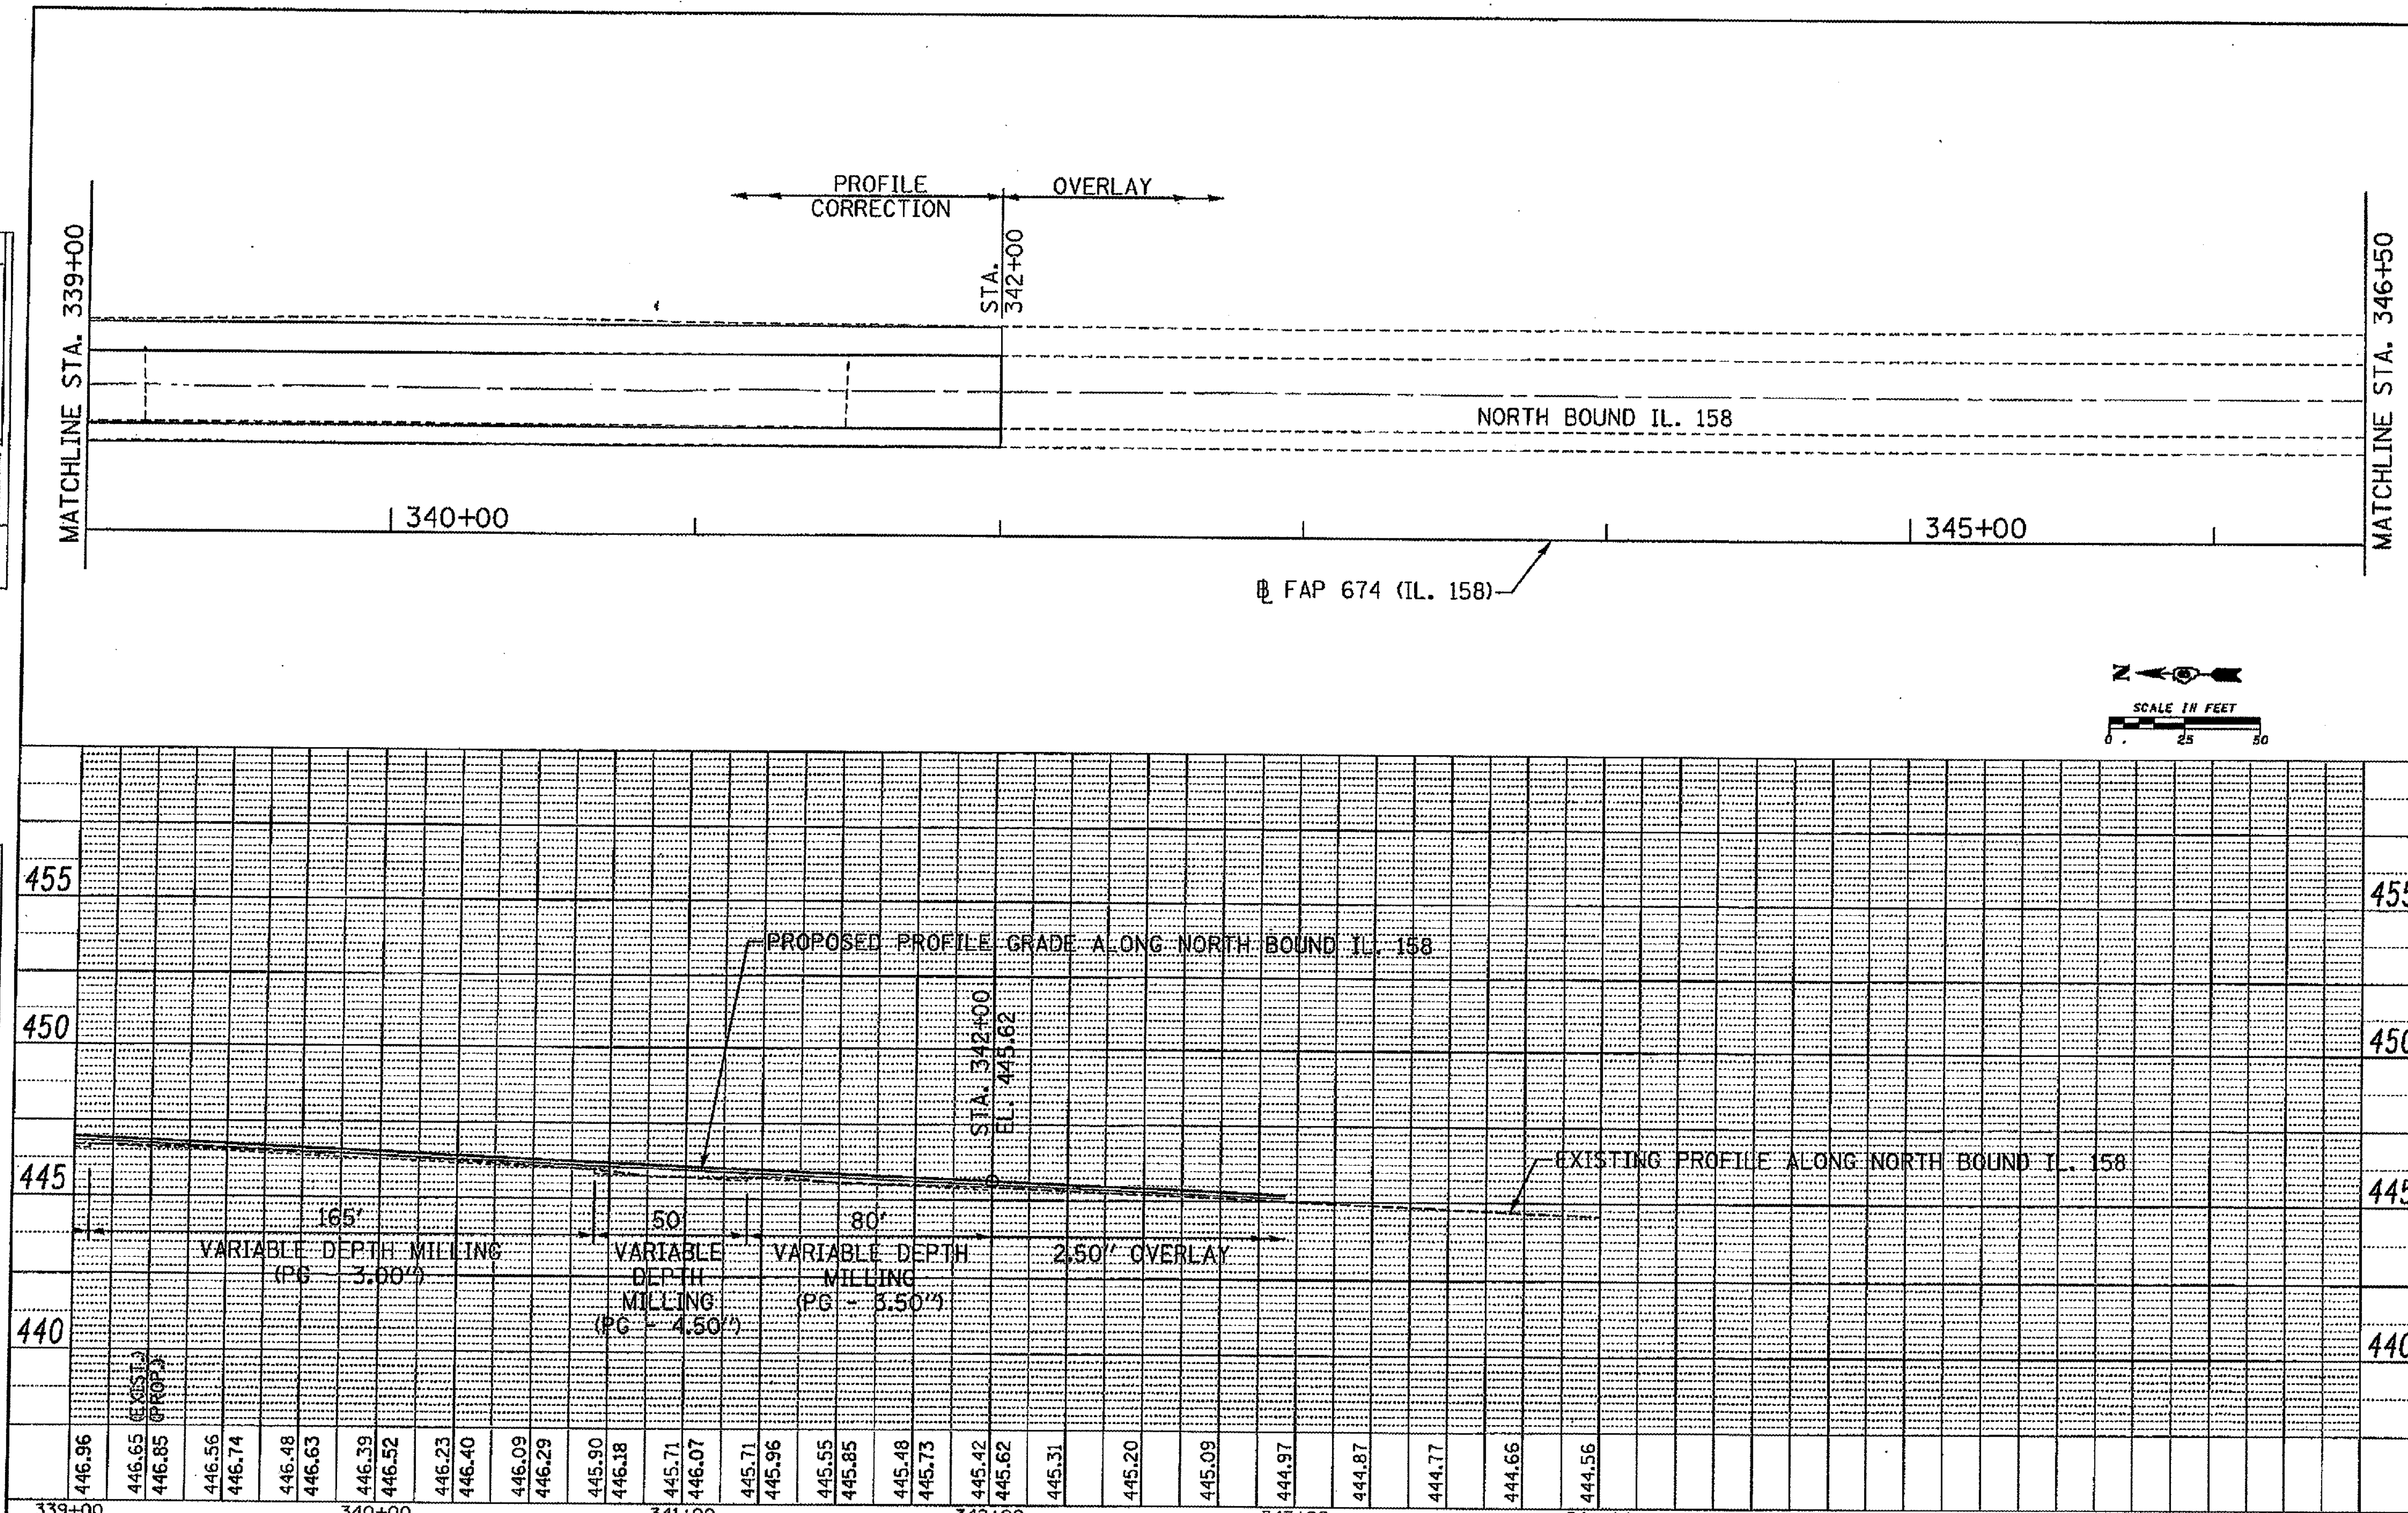

PLAN — NOTE BOOK NO. — SURVEYED, PLOTTED, ALIGNMENT CHECKED, RT. OF WAY CHECKED, CADD FILE NAME — BY — DATE

PROFILE — NOTE BOOK NO. — SURVEYED, PLOTTED, GRADES CHECKED, B.M. NOTED, STRUCTURE NOTAT'NS CHK'D — BY — DATE

FILE NAME = C26_PP05_NBIL158.dgn	USER NAME = cwalz	DESIGNED - DHP	REVISED - 03/12/08
		DRAWN - EDW	REVISED -
	PLOT SCALE = 25:1	CHECKED - SAR	REVISED -
	PLOT DATE = 3/12/2008	DATE - 01/30/08	REVISED -

STATE OF ILLINOIS
DEPARTMENT OF TRANSPORTATION

PLAN & PROFILE IL. 158 NORTH BOUND

SCALE: | SHEET NO. OF SHEETS | STA. TO STA.

F.A.P RTE.	SECTION	COUNTY	TOTAL SHEETS	SHEET NO.
674	410, 410-1-I	ST. CLAIR	41	26
		CONTRACT NO. 76B14		

FED. ROAD DIST. NO. | ILLINOIS | FED. AID PROJECT