LEGEND

◂ RAISED REFLECTIVE PAVEMENT MARKERS (ONE-WAY AMBER)

◂ RAISED REFLECTIVE PAVEMENT MARKERS (ONE-WAY CRYSTAL)

N

SCALE IN FEET
0 25 50

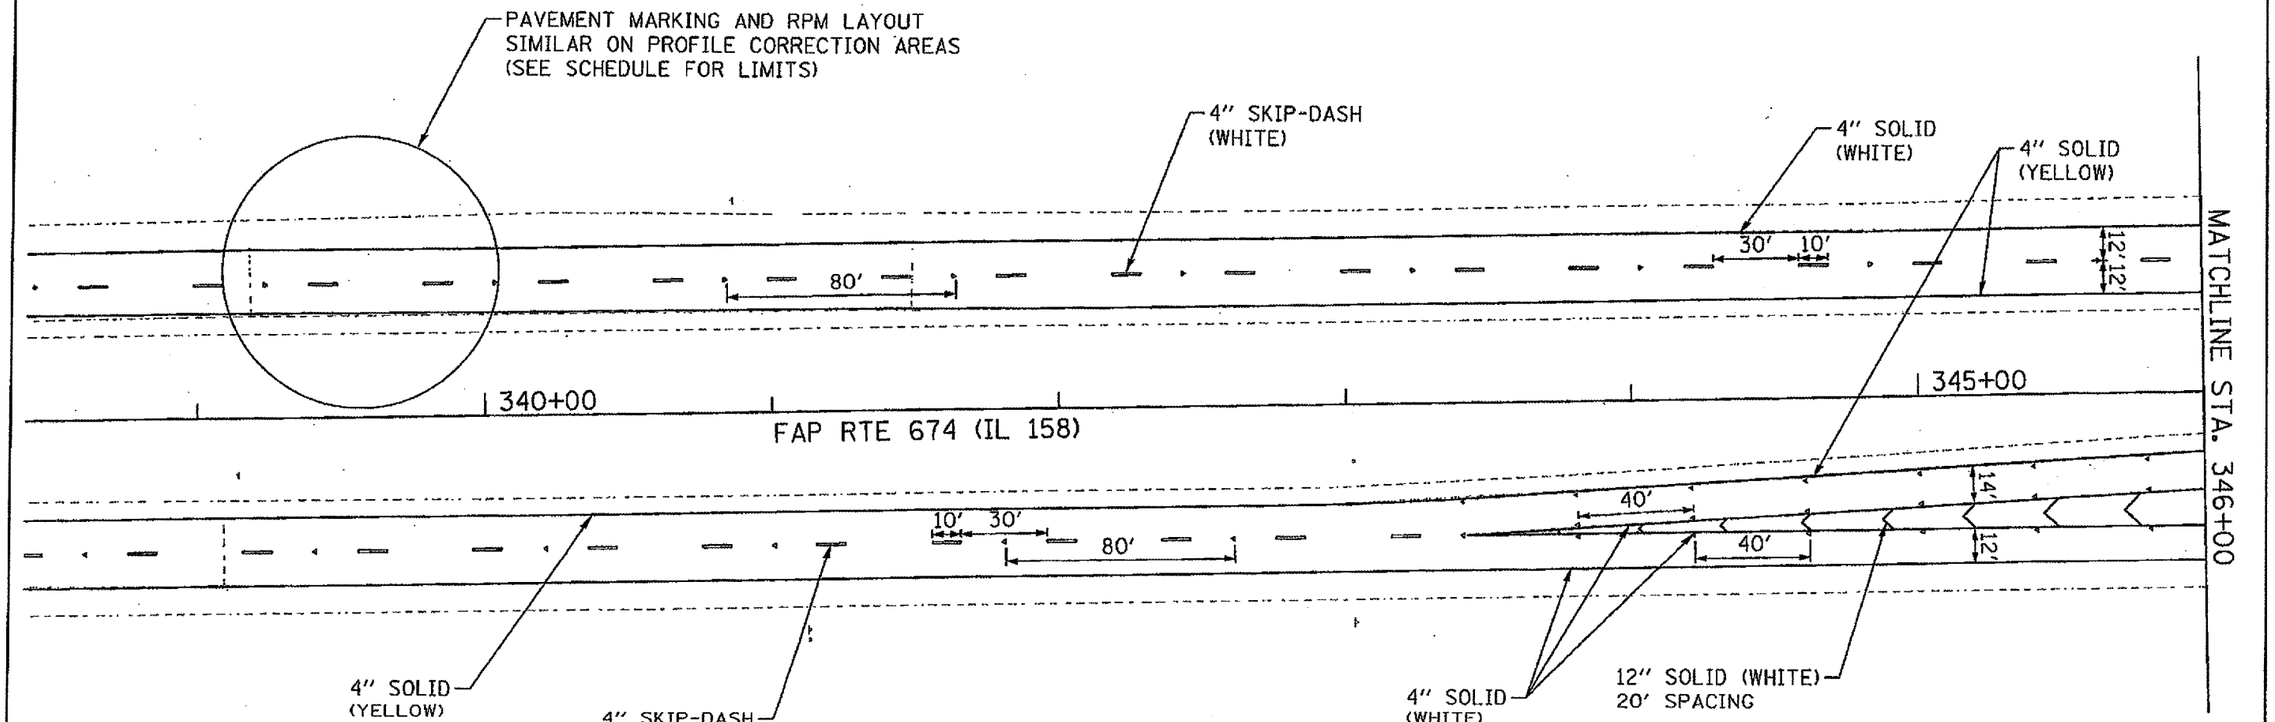

NOTE:
STANDARD 780001 APPLIES FOR ALL PAVEMENT MARKINGS

FILE NAME = C:\S_FM\1_IL161.dgn	USER NAME = owls	DESIGNED - DHP	REVISED - 03/12/08
		DRAWN - EDW	REVISED -
	PLOT SCALE = 25\	CHECKED - SAR	REVISED -
	PLOT DATE = 3/12/2008	DATE - 01/30/08	REVISED -

STATE OF ILLINOIS
DEPARTMENT OF TRANSPORTATION

PAVEMENT MARKING PLAN AT IL 161

SCALE: | SHEET NO. OF SHEETS | STA. | TO STA.

F.A.P RTE.	SECTION	COUNTY	TOTAL SHEETS	SHEET NO.
674	410, 410-1-1	ST. CLAIR	41	39
		CONTRACT NO. 76B14		

FED. ROAD DIST. NO. | ILLINOIS | FED. AID PROJECT